


	1	2	3	4	5	6	7	8	9	10	
A	<div>ABB</div> <div>POWER SYSTEMS NETWORK MANAGEMENT</div> <div>PROTECTION AND SUBSTATION AUTOMATION SYSTEMS</div> <div>WBS NO: S-13656</div>					<div>ABB AUTOMATION COMPANY LTD.,</div> <div>414, AL-KHARJ ROAD</div> <div>SECOND INDUSTRIAL CITY</div> <div>RIYADH-11383 K.S.A</div>	
B	
C	<div>CONTRACTOR : ABB Contracting Company</div> <div>CLIENT : National Grid sa</div>	
D	<div>PROJECT : CONSTRUCTION OF NEW 132/13.8kV SS 8709 IN AL-KHARJ CITY</div> <div>SUBSTATION : S/S 8709</div>	
E	<div>CONTRACT NO. : 11131113/00</div> <div>TITLE : Assembly Drawing - +SAS I/F-4</div>	
F	
G	<table><tr><td colspan="3">AS-BUILT BY _____ DATE _____</td><td colspan="2">CONTRACT NO. 11131113/00</td><td colspan="2">JOB ORDER NO. S-13656</td><td colspan="3">COVER SHEET</td><td colspan="2"><div>الشركة الوطنية لنقل الكهرباء</div><div>نقل الكهرباء</div><div>National Grid sa</div></td></tr><tr><td></td><td></td><td></td><td colspan="2">DRAWN BY _____ NSK _____</td><td colspan="2">CHECKED BY _____ JKR</td><td colspan="3">SAS INTERFACE PANEL +SAS I/F-4</td><td colspan="2"></td></tr><tr><td>01</td><td>13 48</td><td colspan="2">AS MANUFACTURED</td><td colspan="2">DATE STARTED 15.3.2013</td><td colspan="2">DATE COMPLETED _____</td><td colspan="3">S/S 8709 S-13656</td><td colspan="2"></td></tr><tr><td>00</td><td>13 20</td><td colspan="2">FOR APPROVAL</td><td colspan="2">OPRG. DEPT. _____ CTPD _____</td><td colspan="2">ENG. DEPT. _____ AUT-PSAC _____</td><td colspan="3">RIYADH SAUDI ARABIA</td><td colspan="2"></td></tr><tr><td>REV. NO.</td><td>DATE</td><td colspan="2">DESCRIPTION</td><td colspan="2"></td><td colspan="2"></td><td colspan="3"></td><td colspan="2"></td></tr></table>										AS-BUILT BY _____ DATE _____			CONTRACT NO. 11131113/00		JOB ORDER NO. S-13656		COVER SHEET			<div>الشركة الوطنية لنقل الكهرباء</div> <div>نقل الكهرباء</div> <div>National Grid sa</div>					DRAWN BY _____ NSK _____		CHECKED BY _____ JKR		SAS INTERFACE PANEL +SAS I/F-4					01	13 48	AS MANUFACTURED		DATE STARTED 15.3.2013		DATE COMPLETED _____		S/S 8709 S-13656					00	13 20	FOR APPROVAL		OPRG. DEPT. _____ CTPD _____		ENG. DEPT. _____ AUT-PSAC _____		RIYADH SAUDI ARABIA					REV. NO.	DATE	DESCRIPTION										
AS-BUILT BY _____ DATE _____			CONTRACT NO. 11131113/00		JOB ORDER NO. S-13656		COVER SHEET			<div>الشركة الوطنية لنقل الكهرباء</div> <div>نقل الكهرباء</div> <div>National Grid sa</div>	
			DRAWN BY _____ NSK _____		CHECKED BY _____ JKR		SAS INTERFACE PANEL +SAS I/F-4	
01	13 48	AS MANUFACTURED		DATE STARTED 15.3.2013		DATE COMPLETED _____		S/S 8709 S-13656	
00	13 20	FOR APPROVAL		OPRG. DEPT. _____ CTPD _____		ENG. DEPT. _____ AUT-PSAC _____		RIYADH SAUDI ARABIA	
REV. NO.	DATE	DESCRIPTION	

THIS DRAWING AND THE INFORMATION CONTAINED HEREIN ARE THE SOLE PROPERTY OF National Grid SA NO REPRODUCTION IN FULL OR IN PART SHALL BE OBTAINED FROM THIS DOCUMENT WITHOUT THE WRITTEN CONSENT OF ITS OWNER.

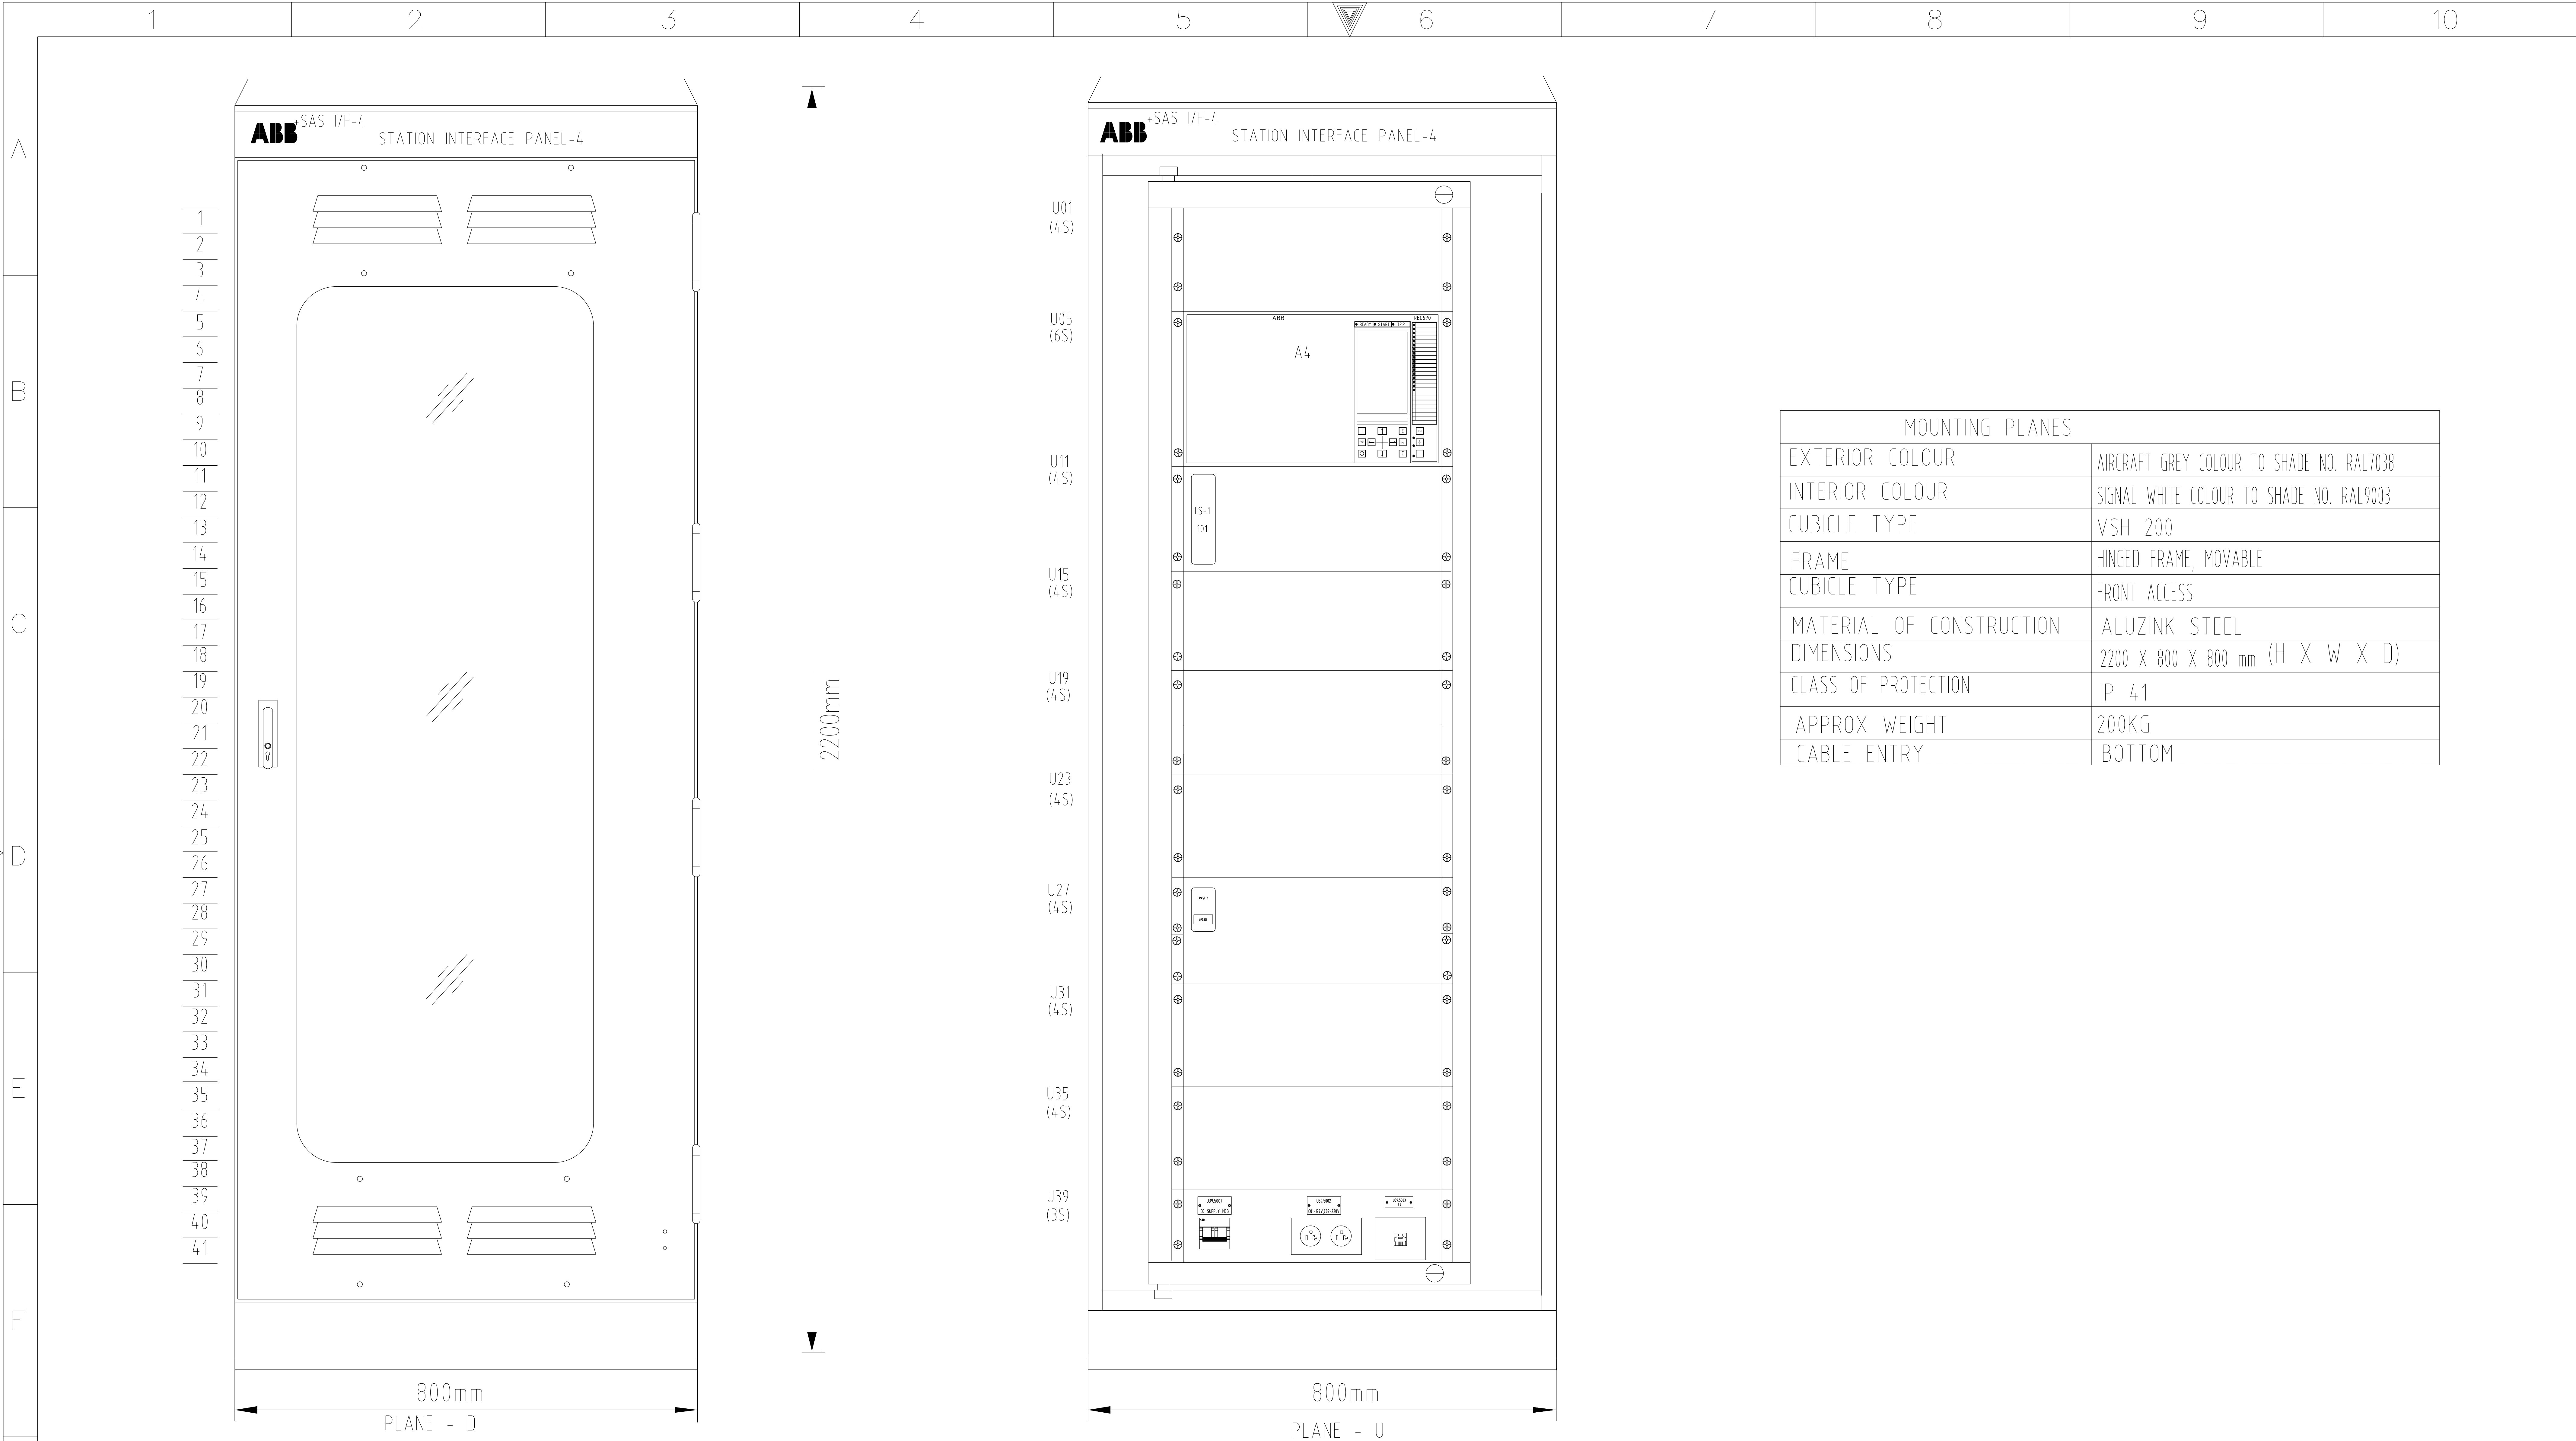


AS-BUILT BY _____ DATE _____ CONTRACT NO. 11131113/00 JOB ORDER NO. S-13656

Ø1	13 48	AS MANUFACTURED
Ø0	13 20	FOR APPROVAL
REV. NO.	DATE	DESCRIPTION

DRAWN BY	NSK	CHECKED BY	JKR
DATE STARTED	15.3.2013	DATE COMPLETED	
OPRG. DEPT.	CTPD	ENG. DEPT.	AUT-PSAC

ASSEMBLY DRAWING	
SAS INTERFACE PANEL	+SAS I/F-4
S/S 8709	S-13656
RIYADH	SAUDI ARABIA

الشركة الوطنية لنقل الكهرباء National Grid sa				
INDEX	PLANT NO.	DRAWING NUMBER	SHEET NO.	
P	C421	CD-323016	SHT	CONT.
			G01	G02
				Ø1

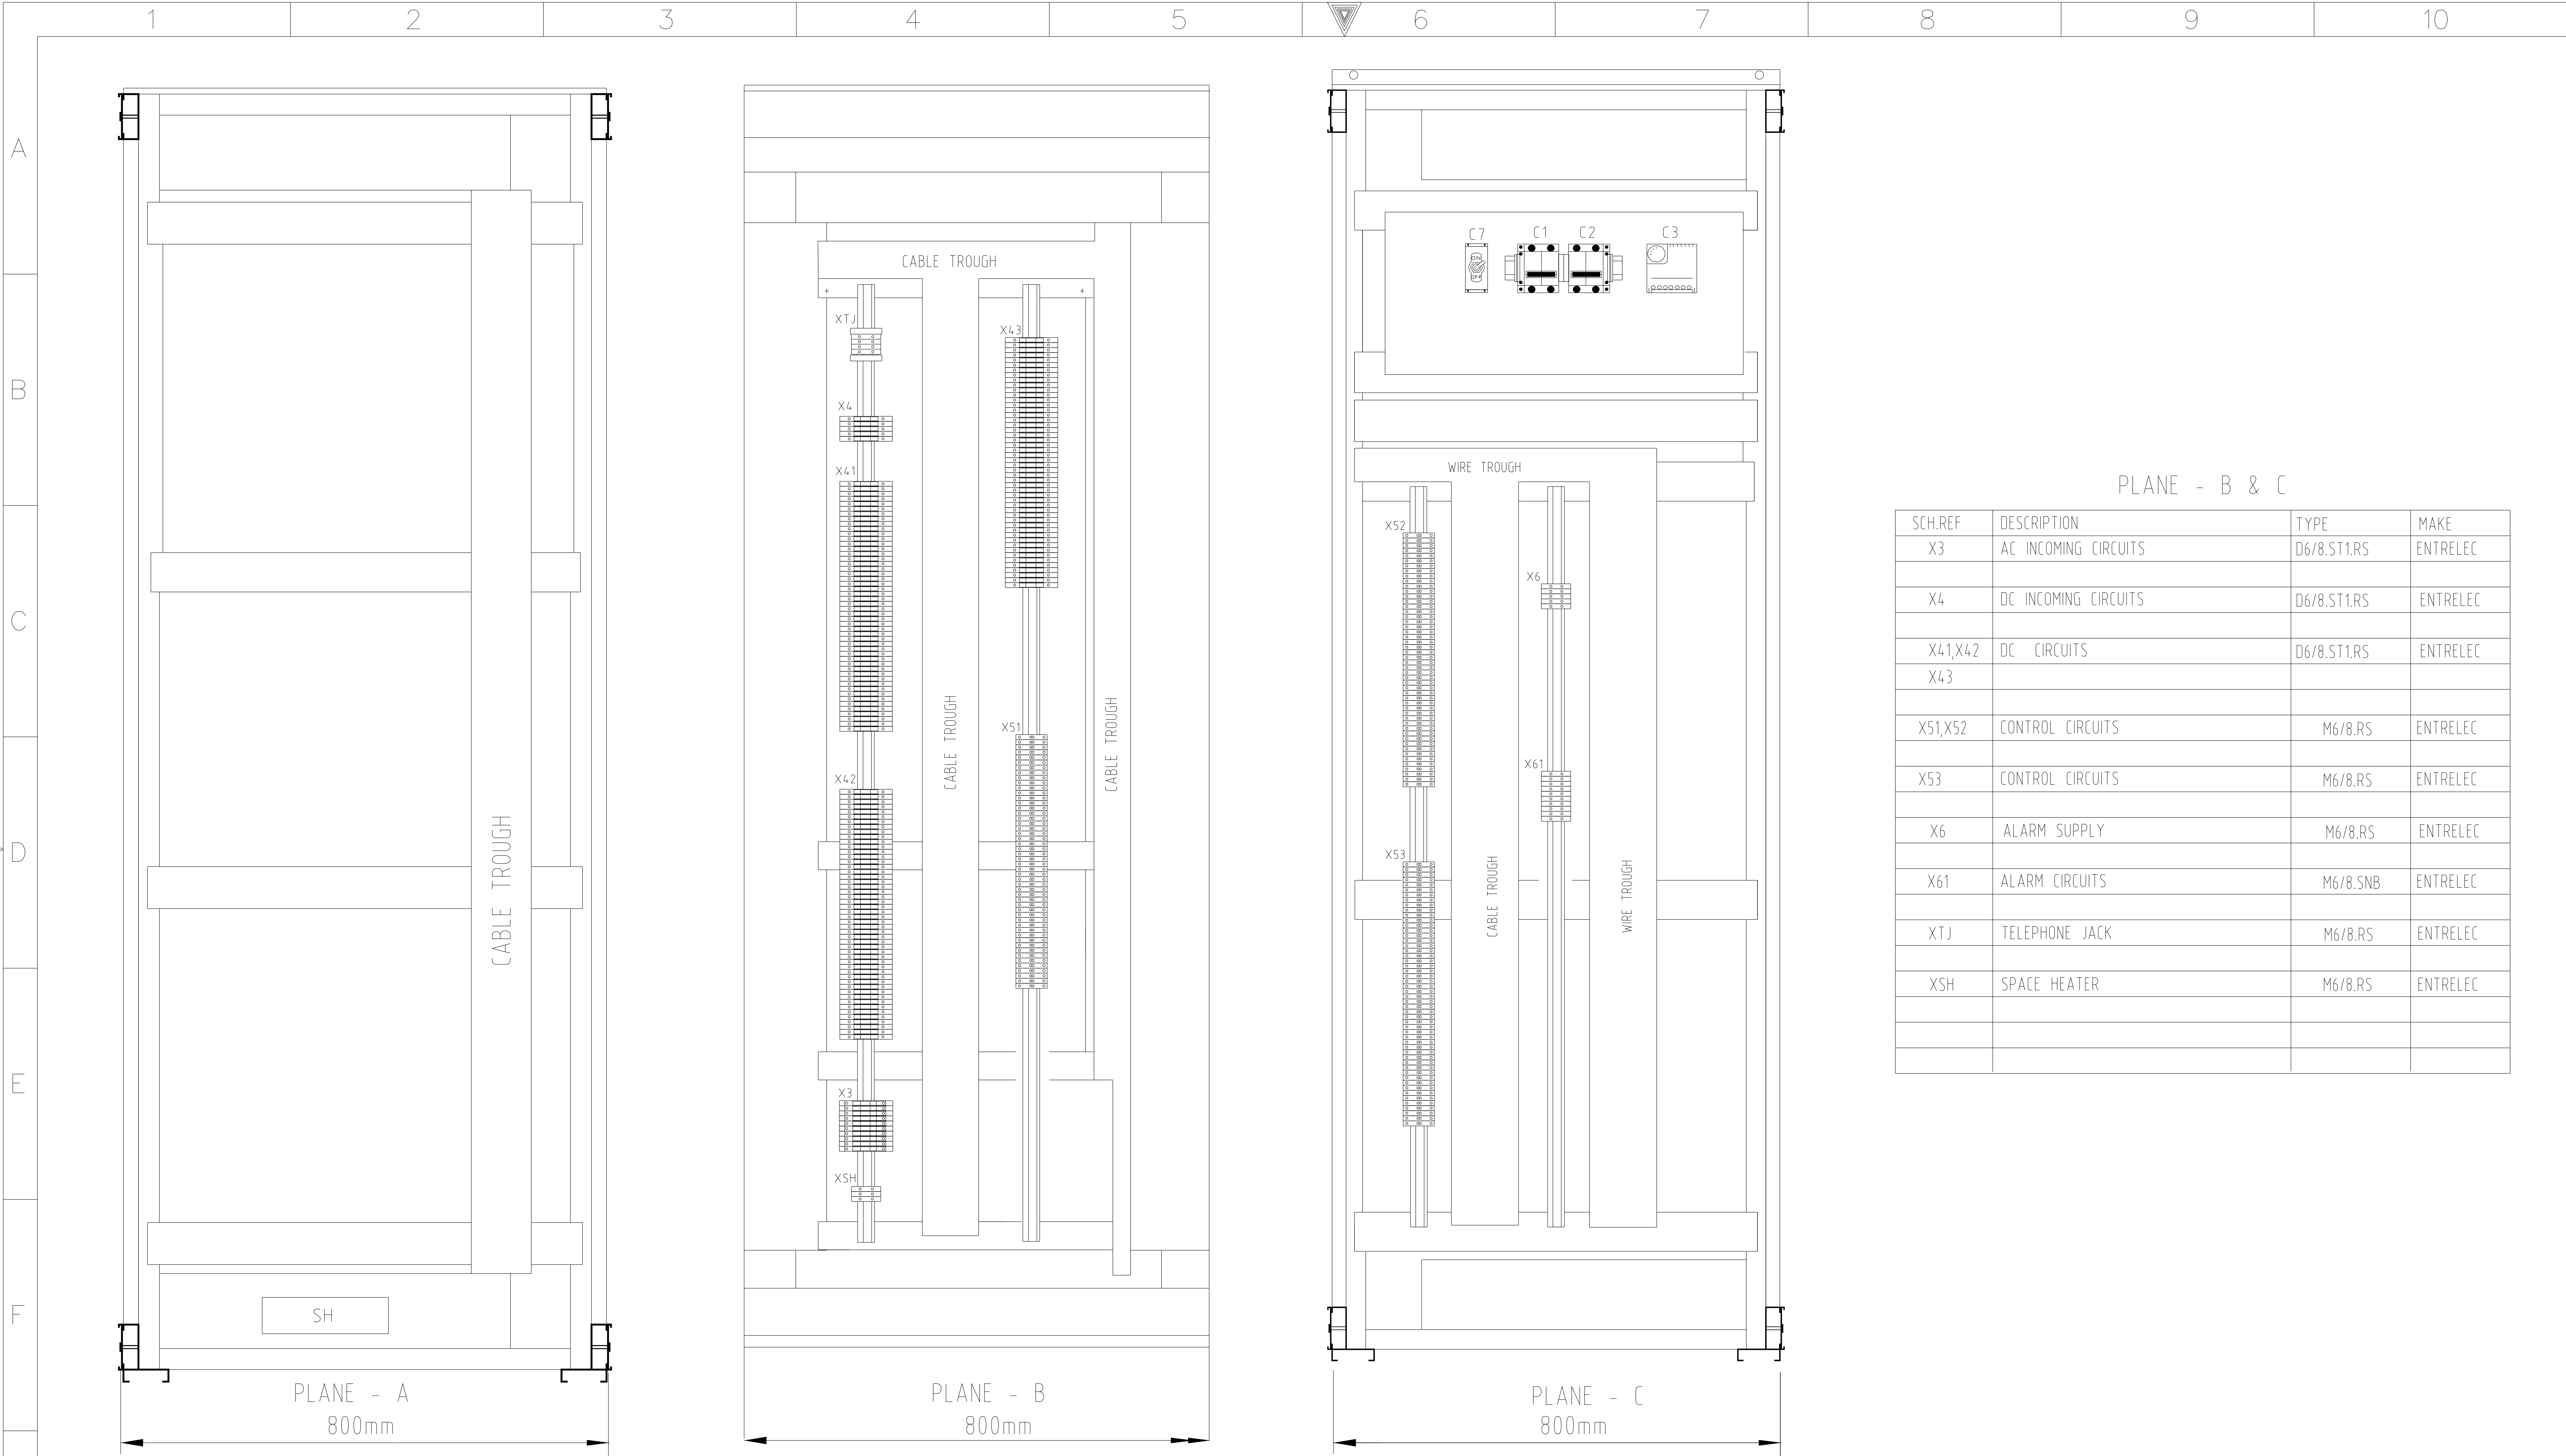



PLANE - B & C

SCH.REF	DESCRIPTION	TYPE	MAKE
X3	AC INCOMING CIRCUITS	D6/8.ST1.RS	ENTRELEC
X4	DC INCOMING CIRCUITS	D6/8.ST1.RS	ENTRELEC
X41,X42	DC CIRCUITS	D6/8.ST1.RS	ENTRELEC
X51,X52	CONTROL CIRCUITS	M6/8.RS	ENTRELEC
X53	CONTROL CIRCUITS	M6/8.RS	ENTRELEC
X6	ALARM SUPPLY	M6/8.RS	ENTRELEC
X61	ALARM CIRCUITS	M6/8.SNB	ENTRELEC
XTJ	TELEPHONE JACK	M6/8.RS	ENTRELEC
XSH	SPACE HEATER	M6/8.RS	ENTRELEC

G	AS-BUILT BY _____ DATE _____		CONTRACT NO. 11131113/00		JOB ORDER NO. S-13656		ASSEMBLY DRAWING		<div>الشركة الوطنية لنقل الكهرباء</div> <div>نقل الكهرباء</div> <div>National Grid sa</div>						
	01	13 48	AS MANUFACTURED		DRAWN BY _____ NSK _____ CHECKED BY _____ JKR		SAS INTERFACE PANEL +SAS I/F-4		INDEX	PLANT NO.	DRAWING NUMBER		SHEET NO.		REV. NO.
	00	13 20	FOR APPROVAL		DATE STARTED 15.3.2013 DATE COMPLETED _____		S/S 8709 S-13656		P	C421	CD-323016		SHT	CONT.	01
	REV. NO.	DATE	DESCRIPTION		OPRG. DEPT. _____ CTPD _____ ENG. DEPT. _____ AUT-PSAC _____		RIYADH SAUDI ARABIA						G02	G03	

BASE PLATE/
FOUNDATION

PLAN

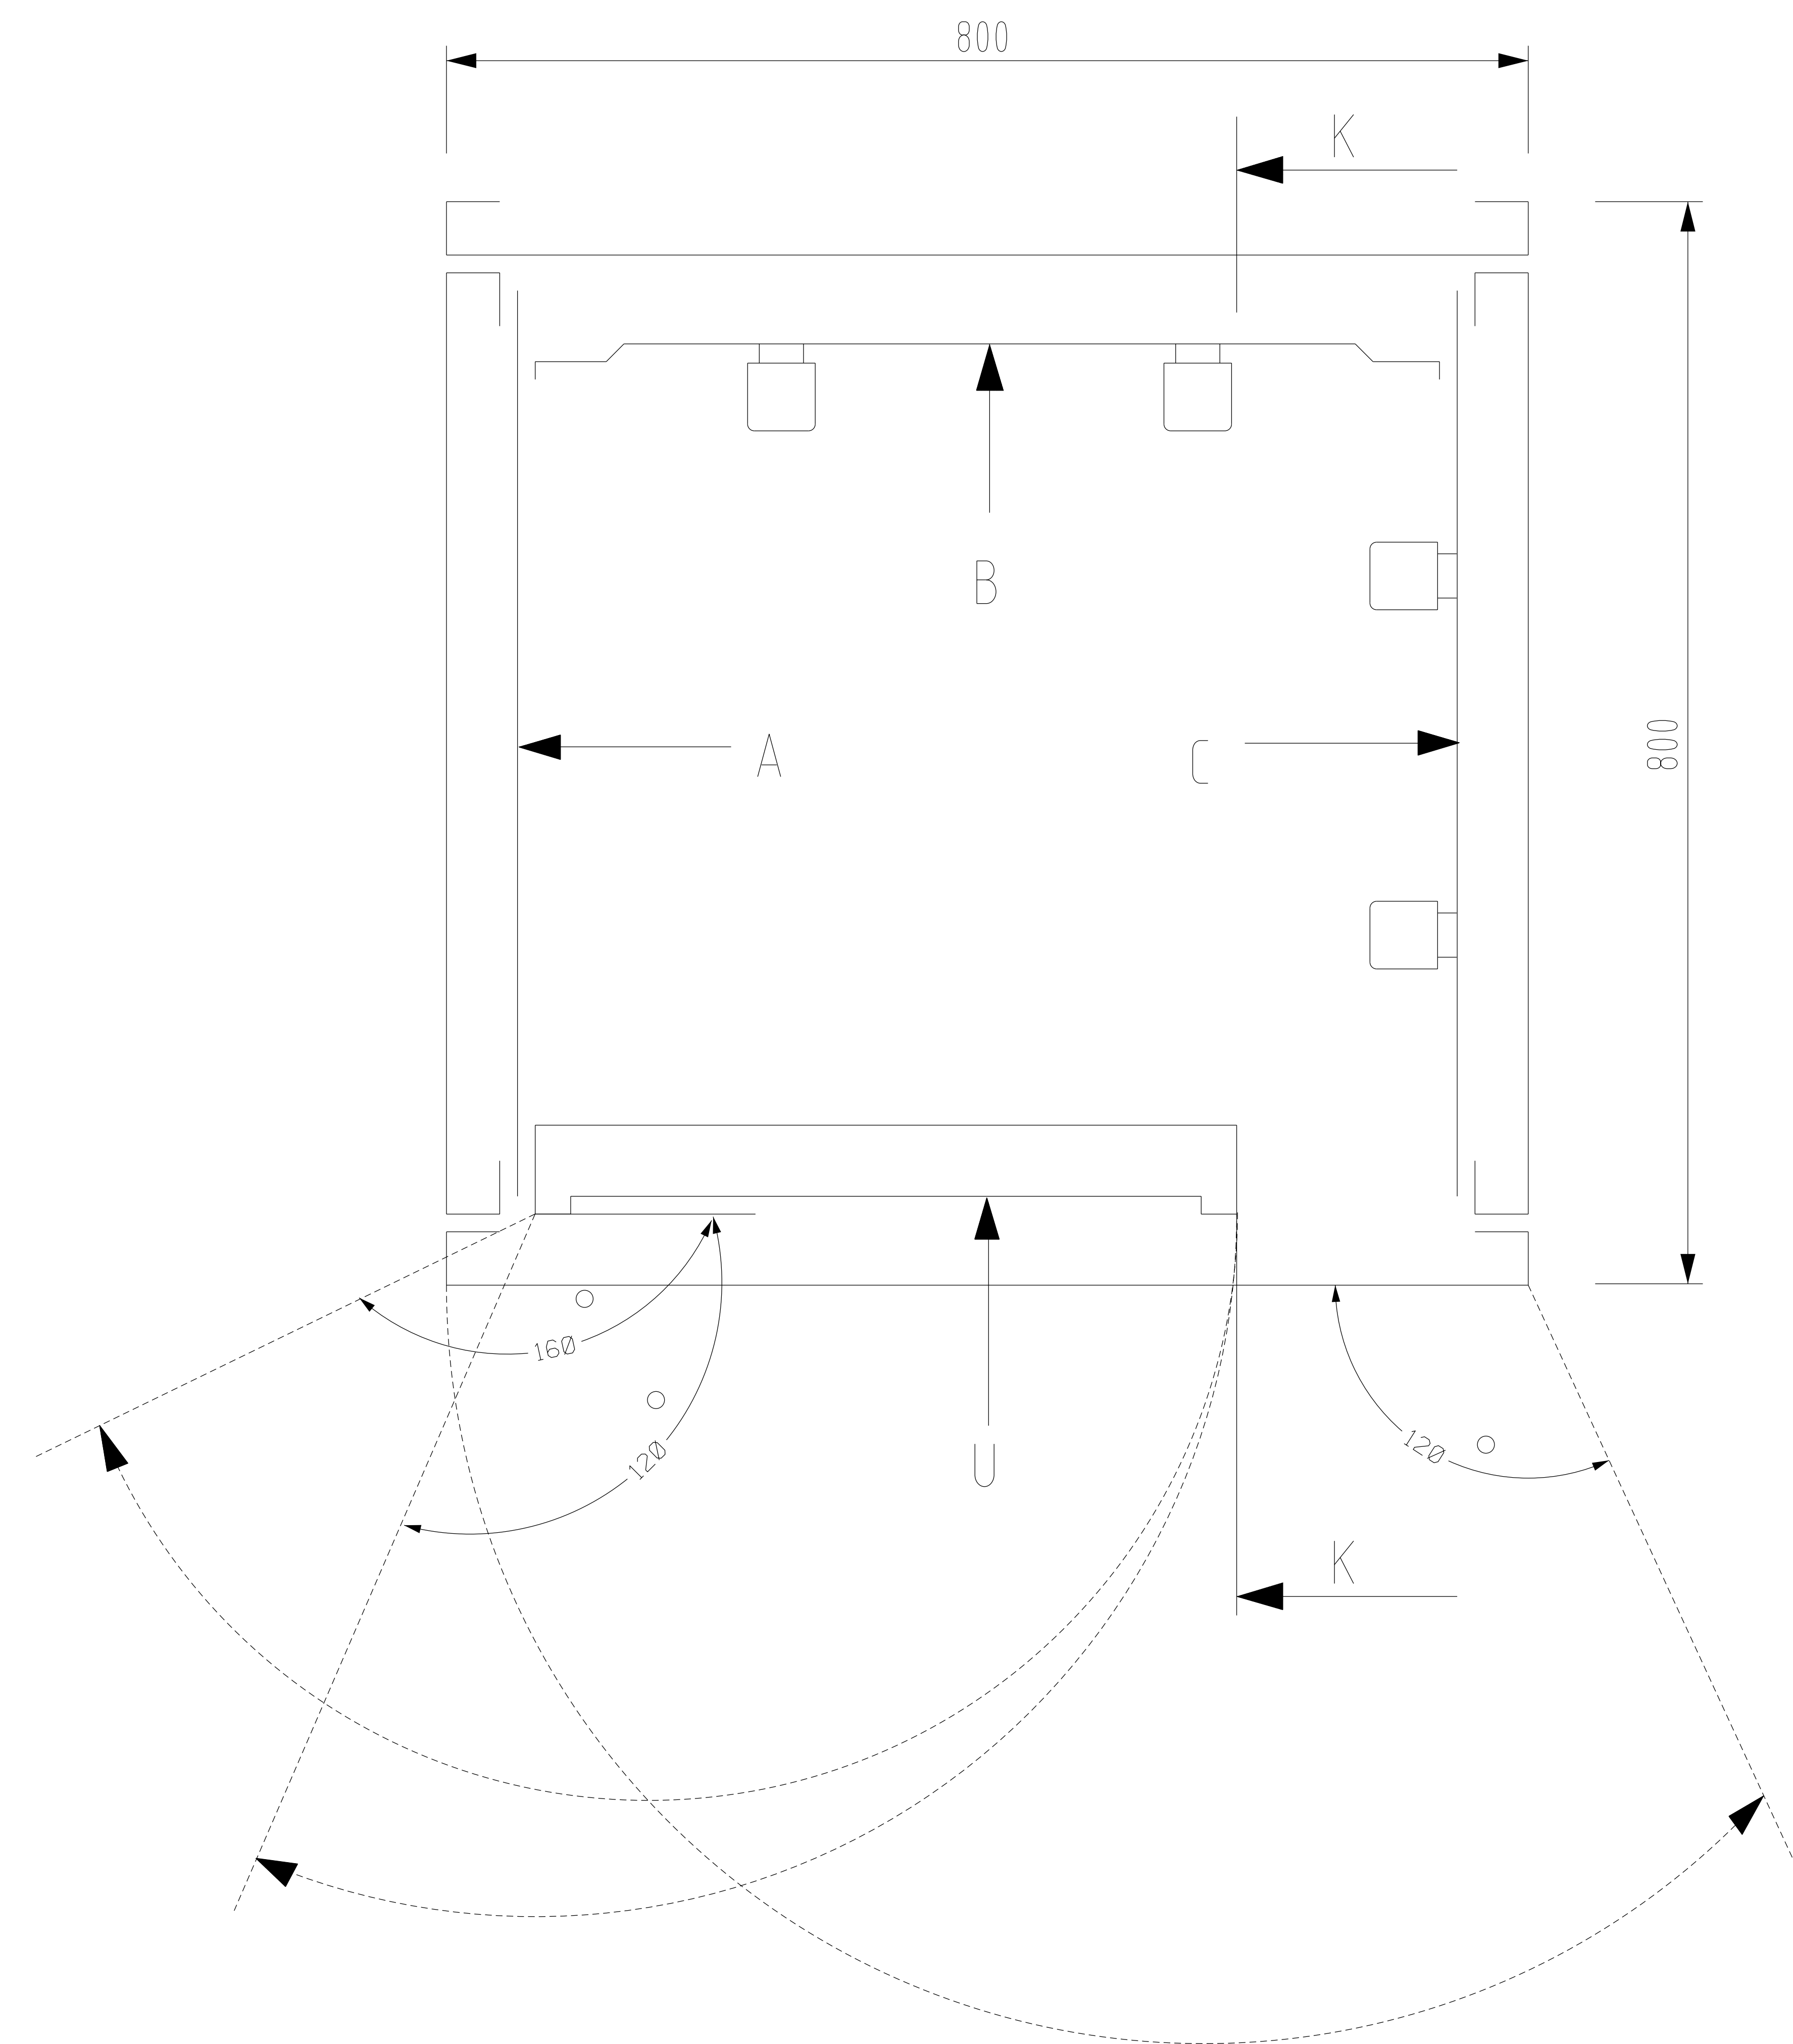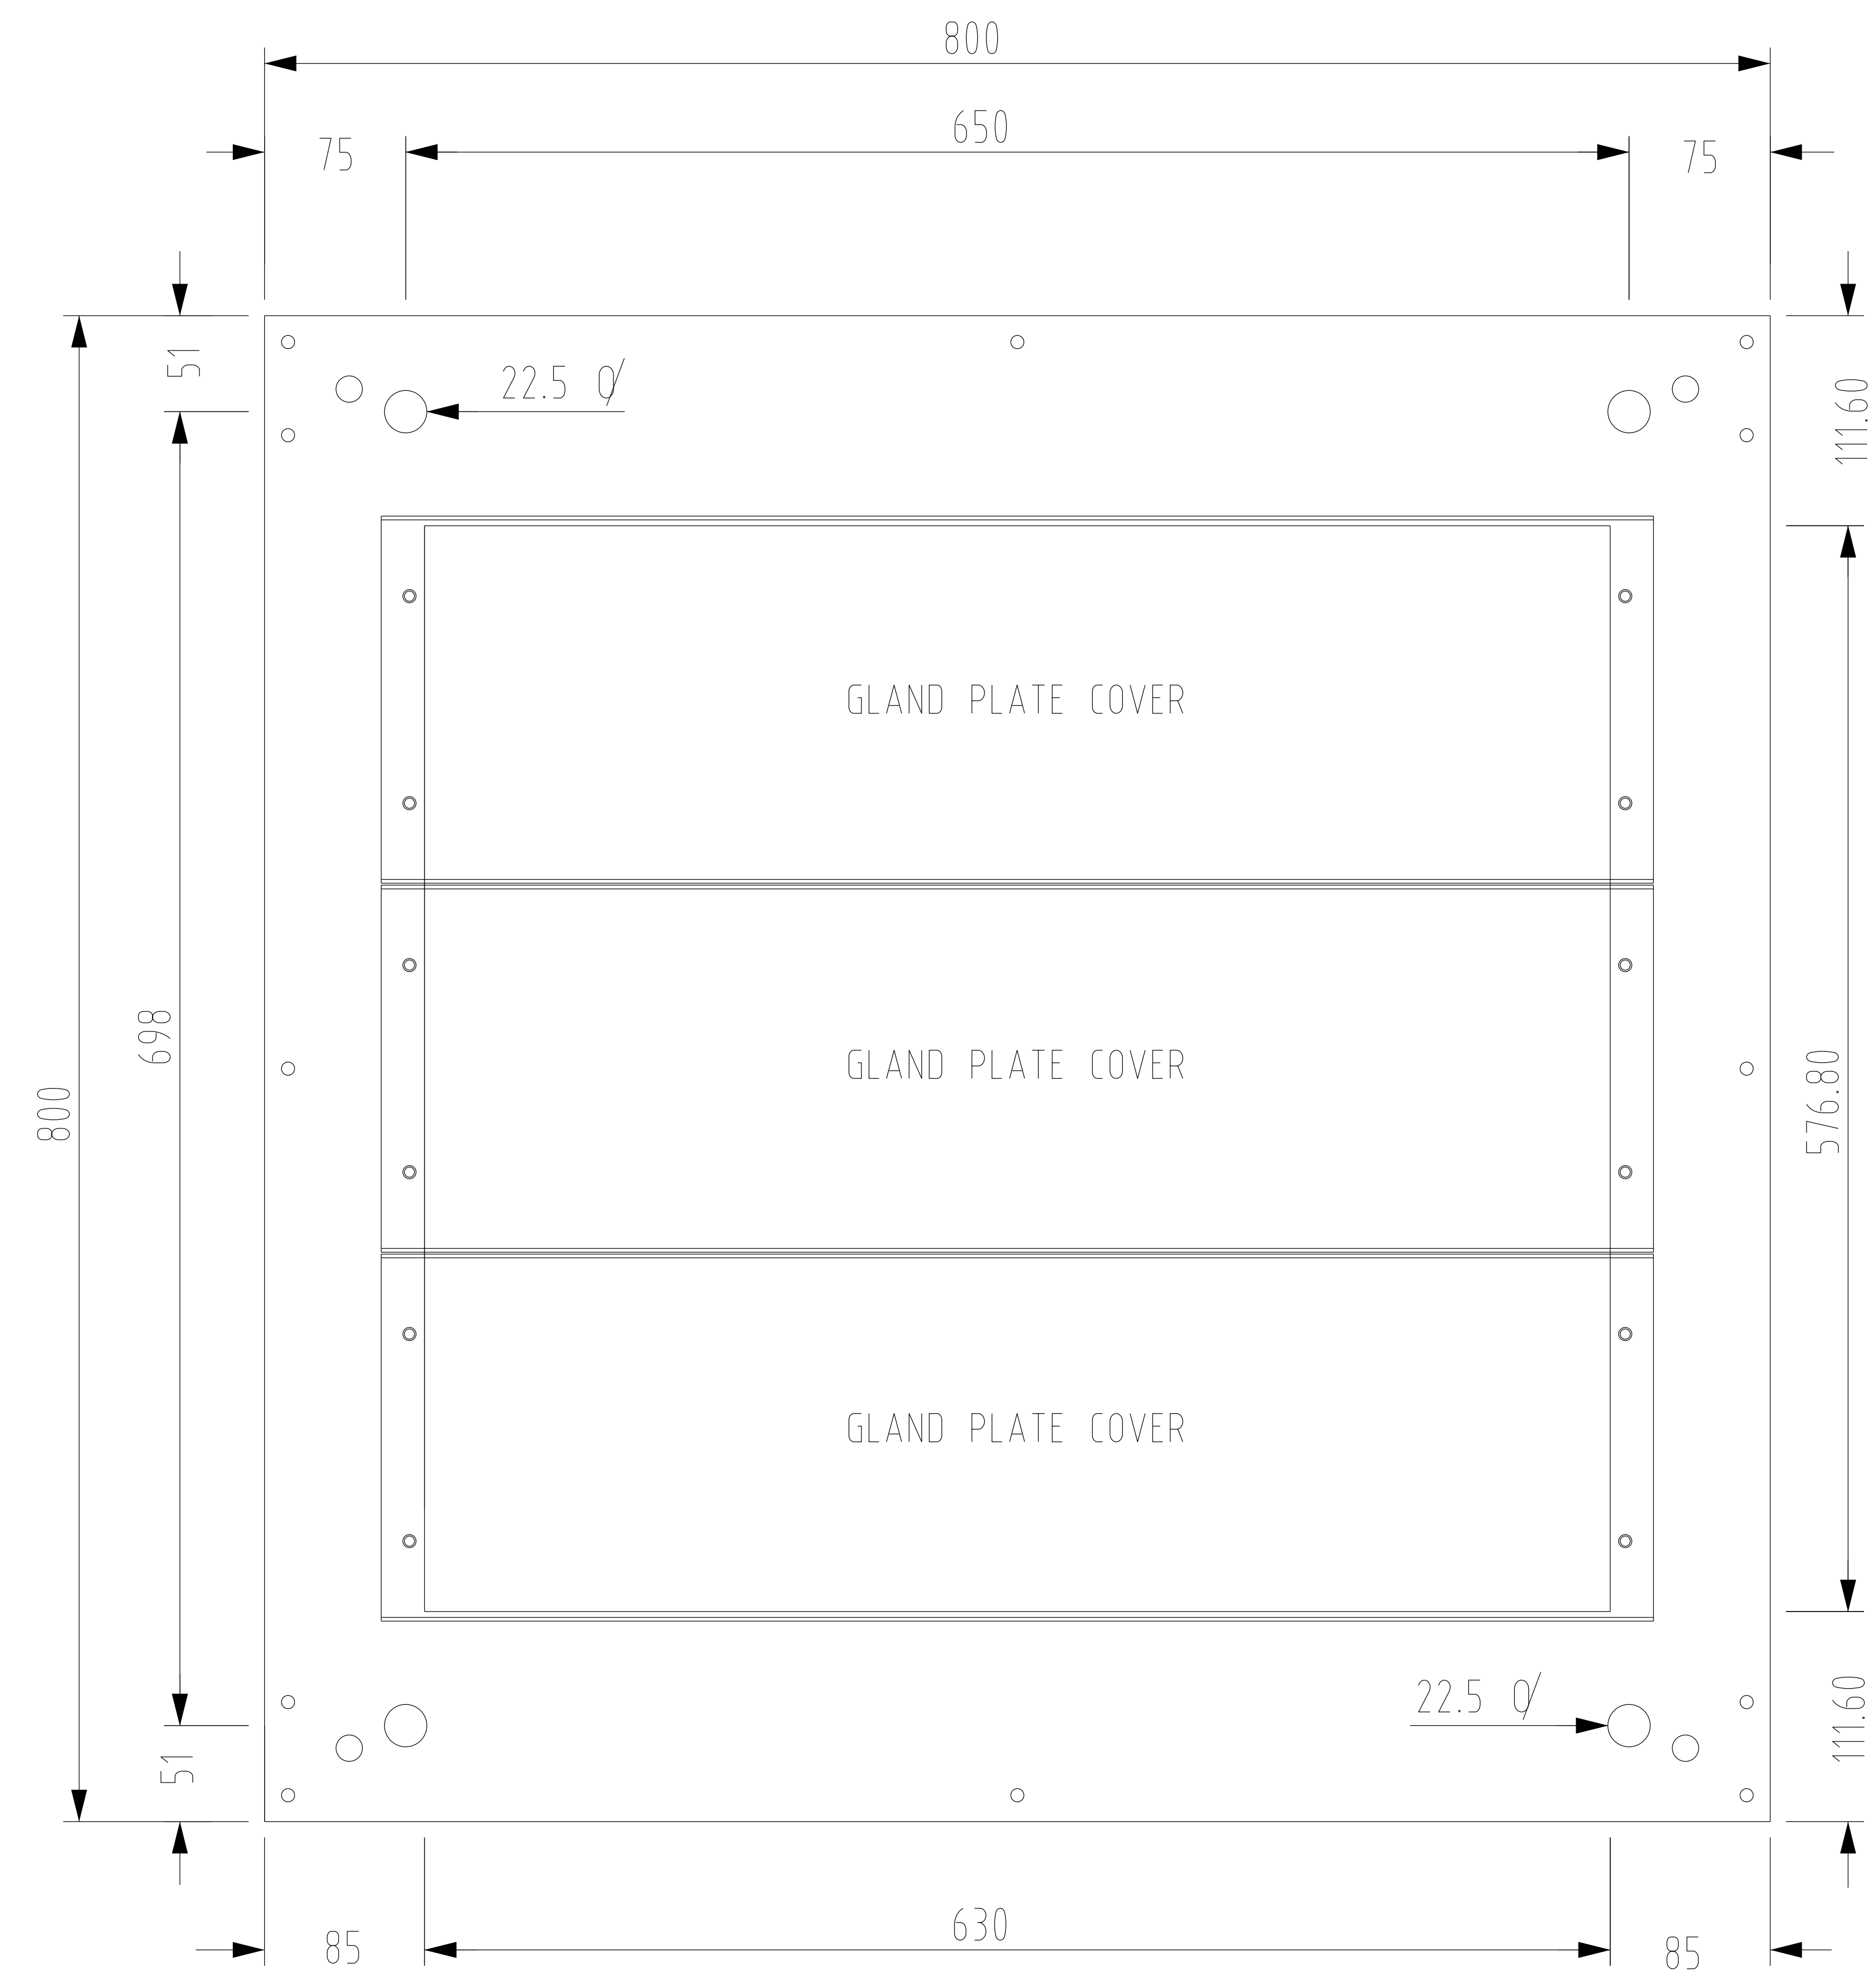

AS-BUILT BY _____ DATE _____ CONTRACT NO. 11131113/00 JOB ORDER NO. S-13656

01	13 48	AS MANUFACTURED
00	13 20	FOR APPROVAL
REV. NO.	DATE	DESCRIPTION

DRAWN BY	NSK	CHECKED BY	JKR
DATE STARTED	15.3.2013	DATE COMPLETED	
OPRG. DEPT.	CTPD	ENG. DEPT.	AUT-PSAC

ASSEMBLY DRAWING

SAS INTERFACE PANEL +SAS I/F-4

S/S 8709

S-13656

RIYADH

SAUDI ARABIA

الشركة الوطنية لنقل الكهرباء



INDEX	PLANT NO.	DRAWING NUMBER	SHEET NO.	REV. NO.
P	C421	CD-323016	G03	01

DMS

VECTOR

NG/D2-D (2012/01)

NGD200

A

B


C

D

E


F

G

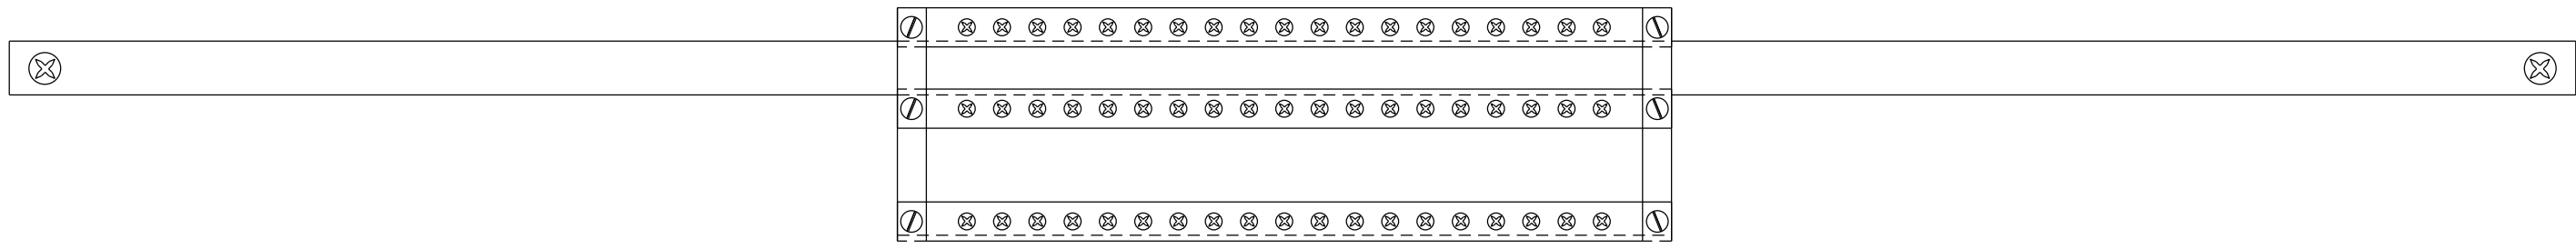


TOP VIEW FOR EARTHING BAR

U PLANE TOP LABEL

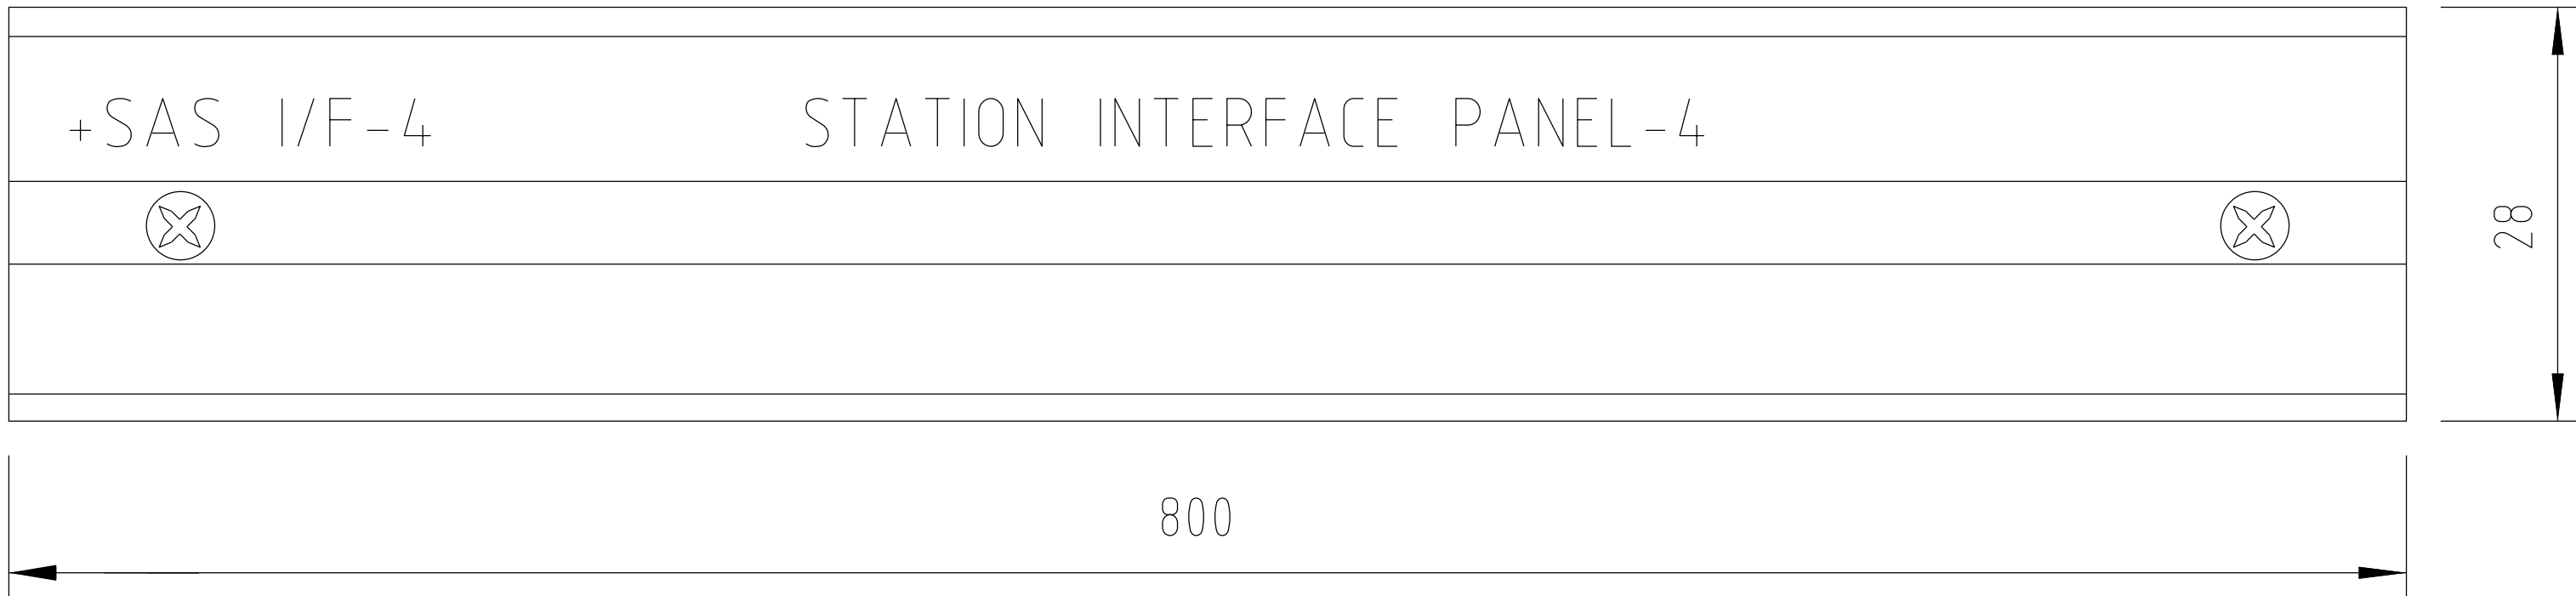

U PLANE BOTTOM LABEL

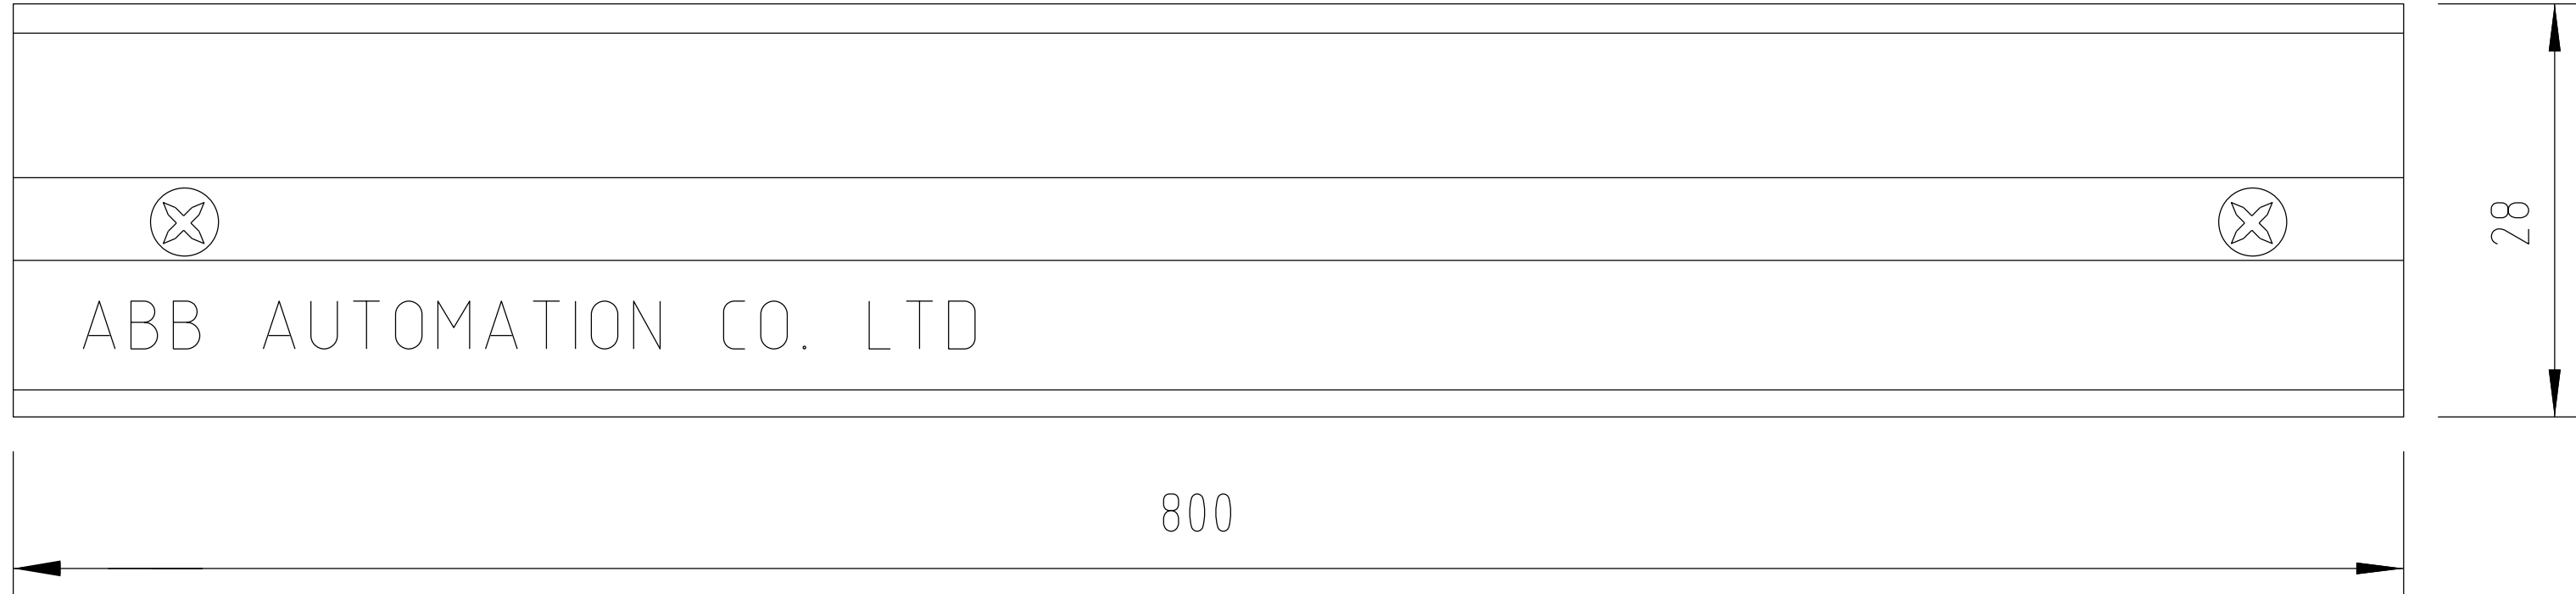

MANUFACTURING LABEL

ABB

ABB Automation Co.Ltd.

PROJECT : National Grid SA - S/S 8709

ORDER REFERENCE : 2875 RF S13656

YEAR OF MANUFACTURE : 2013

PANEL NO. : +SAS I/F-4

DRAWING NO. : S13656-CD-323017

MADE IN THE KINGDOM OF SAUDI ARABIA

AS-BUILT BY _____ DATE _____

CONTRACT NO. 11131113/00

JOB ORDER NO. S-13656

01	13 48	AS MANUFACTURED	DRAWN BY _____ NSK _____	CHECKED BY _____ JKR
00	13 20	FOR APPROVAL	DATE STARTED 15.3.2013	DATE COMPLETED _____
REV. NO.	DATE	DESCRIPTION	OPRG. DEPT. _____ CTPD _____	ENG. DEPT. _____ AUT-PSAC _____

ASSEMBLY DRAWING

SAS INTERFACE PANEL +SAS I/F-4

S/S 8709

S-13656

RIYADH

SAUDI ARABIA

الشركة الوطنية لنقل الكهرباء




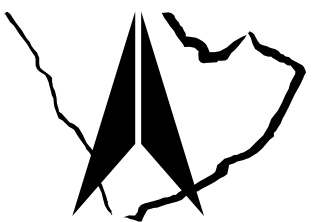
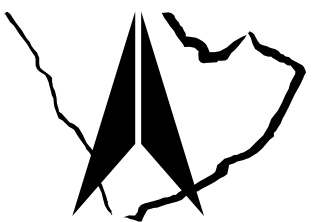
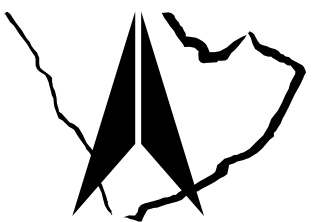
INDEX	PLANT NO.	DRAWING NUMBER	SHEET NO.		REV. NO.
P	C421	CD-323016	SHT	CONT.	01
			G04	L00	

NG/D2-D (2012/01)

DMS

VECTOR

NGD200

	1	2	3	4	5	6	7	8	9	10	
A			POWER SYSTEMS NETWORK MANAGEMENT PROTECTION AND SUBSTATION AUTOMATION SYSTEMS WBS NO: S-13656					ABB AUTOMATION COMPANY LTD., 414, AL-KHARJ ROAD SECOND INDUSTRIAL CITY RIYADH-11383 K.S.A	
B	
C	
D	CONTRACTOR : ABB Contracting Company	
	CLIENT : National Grid sa	
	PROJECT : CONSTRUCTION OF NEW 132/13.8kV SS 8709 IN AL-KHARJ CITY	
	SUBSTATION : S/S 8709	
E	CONTRACT NO. : 11131113/00	
F	TITLE : LIST OF APPARATUS +SAS I/F-4	
G	<table><tr><td colspan="3">AS-BUILT BY _____ DATE _____</td><td colspan="2">CONTRACT NO. 11131113/00</td><td colspan="2">JOB ORDER NO. S-13656</td><td colspan="2">COVER SHEET</td><td colspan="2"><div>الشركة الوطنية لنقل الكهرباء</div><div> نقل الكهرباء National Grid sa</div></td></tr><tr><td></td><td></td><td></td><td colspan="2">DRAWN BY <u>NSK</u> CHECKED BY <u>JKR</u></td><td colspan="2">SAS INTERFACE PANEL +SAS I/F-4</td><td colspan="2">S/S 8709 S-13656</td><td colspan="2">INDEX PLANT NO. DRAWING NUMBER SHEET NO. REV. NO.</td></tr><tr><td></td><td>01</td><td>13 48</td><td colspan="2">AS MANUFACTURED</td><td colspan="2">DATE STARTED <u>15.3.2013</u> DATE COMPLETED _____</td><td colspan="2">RIYADH SAUDI ARABIA</td><td colspan="2">P C421 CD-323016 L00L01 01</td></tr><tr><td></td><td>00</td><td>13 20</td><td colspan="2">FOR APPROVAL</td><td colspan="2">OPRG. DEPT. <u>CTPD</u> ENG. DEPT. <u>AUT-PSAC</u></td><td colspan="2"></td><td colspan="2"></td></tr><tr><td></td><td>REV. NO.</td><td>DATE</td><td colspan="2">DESCRIPTION</td><td colspan="2"></td><td colspan="2"></td><td colspan="2"></td></tr></table>										AS-BUILT BY _____ DATE _____			CONTRACT NO. 11131113/00		JOB ORDER NO. S-13656		COVER SHEET		<div>الشركة الوطنية لنقل الكهرباء</div> <div> نقل الكهرباء National Grid sa</div>					DRAWN BY <u>NSK</u> CHECKED BY <u>JKR</u>		SAS INTERFACE PANEL +SAS I/F-4		S/S 8709 S-13656		INDEX PLANT NO. DRAWING NUMBER SHEET NO. REV. NO.			01	13 48	AS MANUFACTURED		DATE STARTED <u>15.3.2013</u> DATE COMPLETED _____		RIYADH SAUDI ARABIA		P C421 CD-323016 L00L01 01			00	13 20	FOR APPROVAL		OPRG. DEPT. <u>CTPD</u> ENG. DEPT. <u>AUT-PSAC</u>							REV. NO.	DATE	DESCRIPTION							
AS-BUILT BY _____ DATE _____			CONTRACT NO. 11131113/00		JOB ORDER NO. S-13656		COVER SHEET		<div>الشركة الوطنية لنقل الكهرباء</div> <div> نقل الكهرباء National Grid sa</div>	
			DRAWN BY <u>NSK</u> CHECKED BY <u>JKR</u>		SAS INTERFACE PANEL +SAS I/F-4		S/S 8709 S-13656		INDEX PLANT NO. DRAWING NUMBER SHEET NO. REV. NO.	
	01	13 48	AS MANUFACTURED		DATE STARTED <u>15.3.2013</u> DATE COMPLETED _____		RIYADH SAUDI ARABIA		P C421 CD-323016 L00L01 01	
	00	13 20	FOR APPROVAL		OPRG. DEPT. <u>CTPD</u> ENG. DEPT. <u>AUT-PSAC</u>	
	REV. NO.	DATE	DESCRIPTION	


THIS DRAWING AND THE INFORMATION CONTAINED HEREIN ARE THE SOLE PROPERTY OF National Grid SA NO REPRODUCTION IN FULL OR IN PART SHALL BE OBTAINED FROM THIS DOCUMENT WITHOUT THE WRITTEN CONSENT OF ITS OWNER.

	1	2	3	4	5	6	7	8	9	10
A										
B										
C										
D										
E										
F										
G	AS-BUILT BY _____ DATE _____		CONTRACT NO. 11131113/00		JOB ORDER NO. S-13656		LIST OF APPARATUS			
			DRAWN BY _____ NSK _____ CHECKED BY _____ JKR		SAS INTERFACE PANEL +SAS I/F-4				<div>الشركة الوطنية لنقل الكهرباء</div> <div>نقل الكهرباء</div> <div>National Grid sa</div>	
			DATE STARTED 15.3.2013 DATE COMPLETED _____		S/S 8709 S-13656					
	REV. NO. DATE DESCRIPTION		OPRG. DEPT. _____ CTPD _____ ENG. DEPT. _____ AUT-PSAC		RIYADH SAUDI ARABIA				INDEX PLANT NO. DRAWING NUMBER SHEET NO. REV. NO.	

	1	2	3	4	5	6	7	8	9	10	
A	
B	<table><thead><tr><th>LABEL REF.</th><th>LABEL ENGRAVING</th><th>MATERIALS</th><th>ENGRAVING</th><th>LABEL SIZE</th><th>LETTER SIZE</th></tr></thead><tbody><tr><td>U05.5001</td><td>U05.5001 A4</td><td>ALUMINUM PAPER FOIL</td><td>BLACK LETTERS</td><td>50X10mm</td><td>3mm</td></tr><tr><td>U11.101</td><td>U11.101 TS-1</td><td>ALUMINUM PAPER FOIL</td><td>BLACK LETTERS</td><td>50X10mm</td><td>3mm</td></tr><tr><td>U27.101</td><td>U27.101 74IF/SPARE</td><td>ALUMINUM PAPER FOIL</td><td>BLACK LETTERS</td><td>50X10mm</td><td>3mm</td></tr></tbody></table>										LABEL REF.	LABEL ENGRAVING	MATERIALS	ENGRAVING	LABEL SIZE	LETTER SIZE	U05.5001	U05.5001 A4	ALUMINUM PAPER FOIL	BLACK LETTERS	50X10mm	3mm	U11.101	U11.101 TS-1	ALUMINUM PAPER FOIL	BLACK LETTERS	50X10mm	3mm	U27.101	U27.101 74IF/SPARE	ALUMINUM PAPER FOIL	BLACK LETTERS	50X10mm	3mm																								
LABEL REF.	LABEL ENGRAVING	MATERIALS	ENGRAVING	LABEL SIZE	LETTER SIZE	
U05.5001	U05.5001 A4	ALUMINUM PAPER FOIL	BLACK LETTERS	50X10mm	3mm	
U11.101	U11.101 TS-1	ALUMINUM PAPER FOIL	BLACK LETTERS	50X10mm	3mm	
U27.101	U27.101 74IF/SPARE	ALUMINUM PAPER FOIL	BLACK LETTERS	50X10mm	3mm	
C	
D	<table><thead><tr><th>LABEL REF.</th><th>LABEL ENGRAVING</th><th>MATERIALS</th><th>ENGRAVING</th><th>LABEL SIZE</th><th>LETTER SIZE</th></tr></thead><tbody><tr><td>C1</td><td>C1 127V AC SUPPLY MCB</td><td>TRAFOLITE</td><td>BLACK LETTERS ON WHITE BACKGROUND</td><td>50X15mm</td><td>4 mm</td></tr><tr><td>C2</td><td>C2 220V AC SUPPLY MCB</td><td>TRAFOLITE</td><td>BLACK LETTERS ON WHITE BACKGROUND</td><td>50X15mm</td><td>4 mm</td></tr><tr><td>C3</td><td>C3 THERMOSTAT</td><td>TRAFOLITE</td><td>BLACK LETTERS ON WHITE BACKGROUND</td><td>50X15mm</td><td>4 mm</td></tr><tr><td>C7</td><td>C7 ON/OFF SWITCH</td><td>TRAFOLITE</td><td>BLACK LETTERS ON WHITE BACKGROUND</td><td>50X15mm</td><td>4 mm</td></tr><tr><td>DS</td><td>DS DOOR SWITCH</td><td>TRAFOLITE</td><td>BLACK LETTERS ON WHITE BACKGROUND</td><td>50X15mm</td><td>4 mm</td></tr><tr><td>IL</td><td>IL ILLUMINATION LAMP</td><td>TRAFOLITE</td><td>BLACK LETTERS ON WHITE BACKGROUND</td><td>50X15mm</td><td>4 mm</td></tr><tr><td>SH</td><td>SH SPACE HEATER</td><td>TRAFOLITE</td><td>BLACK LETTERS ON WHITE BACKGROUND</td><td>50X15mm</td><td>4 mm</td></tr></tbody></table>										LABEL REF.	LABEL ENGRAVING	MATERIALS	ENGRAVING	LABEL SIZE	LETTER SIZE	C1	C1 127V AC SUPPLY MCB	TRAFOLITE	BLACK LETTERS ON WHITE BACKGROUND	50X15mm	4 mm	C2	C2 220V AC SUPPLY MCB	TRAFOLITE	BLACK LETTERS ON WHITE BACKGROUND	50X15mm	4 mm	C3	C3 THERMOSTAT	TRAFOLITE	BLACK LETTERS ON WHITE BACKGROUND	50X15mm	4 mm	C7	C7 ON/OFF SWITCH	TRAFOLITE	BLACK LETTERS ON WHITE BACKGROUND	50X15mm	4 mm	DS	DS DOOR SWITCH	TRAFOLITE	BLACK LETTERS ON WHITE BACKGROUND	50X15mm	4 mm	IL	IL ILLUMINATION LAMP	TRAFOLITE	BLACK LETTERS ON WHITE BACKGROUND	50X15mm	4 mm	SH	SH SPACE HEATER	TRAFOLITE	BLACK LETTERS ON WHITE BACKGROUND	50X15mm	4 mm
LABEL REF.	LABEL ENGRAVING	MATERIALS	ENGRAVING	LABEL SIZE	LETTER SIZE	
C1	C1 127V AC SUPPLY MCB	TRAFOLITE	BLACK LETTERS ON WHITE BACKGROUND	50X15mm	4 mm	
C2	C2 220V AC SUPPLY MCB	TRAFOLITE	BLACK LETTERS ON WHITE BACKGROUND	50X15mm	4 mm	
C3	C3 THERMOSTAT	TRAFOLITE	BLACK LETTERS ON WHITE BACKGROUND	50X15mm	4 mm	
C7	C7 ON/OFF SWITCH	TRAFOLITE	BLACK LETTERS ON WHITE BACKGROUND	50X15mm	4 mm	
DS	DS DOOR SWITCH	TRAFOLITE	BLACK LETTERS ON WHITE BACKGROUND	50X15mm	4 mm	
IL	IL ILLUMINATION LAMP	TRAFOLITE	BLACK LETTERS ON WHITE BACKGROUND	50X15mm	4 mm	
SH	SH SPACE HEATER	TRAFOLITE	BLACK LETTERS ON WHITE BACKGROUND	50X15mm	4 mm	
E	
F	
G	AS-BUILT BY _____ DATE _____		CONTRACT NO. 11131113/00		JOB ORDER NO. S-13656		<table><thead><tr><th colspan="5">LIST OF APPARATUS</th></tr><tr><th colspan="5">SAS INTERFACE PANEL +SAS I/F-4</th></tr><tr><th colspan="5">S/S 8709 S-13656</th></tr><tr><th colspan="5">RIYADH SAUDI ARABIA</th></tr></thead></table>				LIST OF APPARATUS					SAS INTERFACE PANEL +SAS I/F-4					S/S 8709 S-13656					RIYADH SAUDI ARABIA																																
LIST OF APPARATUS	
SAS INTERFACE PANEL +SAS I/F-4	
S/S 8709 S-13656	
RIYADH SAUDI ARABIA	
		DRAWN BY _____ NSK _____ CHECKED BY _____ JKR				<table><thead><tr><th>INDEX</th><th>PLANT NO.</th><th>DRAWING NUMBER</th><th colspan="2">SHEET NO.</th><th>REV. NO.</th></tr><tr><th></th><th></th><th></th><th>SHT</th><th>CONT.</th><th></th></tr></thead><tbody><tr><td>P</td><td>C421</td><td>CD-323016</td><td>L03</td><td>NIL</td><td>01</td></tr></tbody></table>				INDEX	PLANT NO.	DRAWING NUMBER	SHEET NO.		REV. NO.				SHT	CONT.		P	C421	CD-323016	L03	NIL	01																															
INDEX	PLANT NO.	DRAWING NUMBER	SHEET NO.		REV. NO.	
			SHT	CONT.	
P	C421	CD-323016	L03	NIL	01	
01 00		13 48 13 20		AS MANUFACTURED FOR APPROVAL	
REV. NO.		DATE		DESCRIPTION	


THIS DRAWING AND THE INFORMATION CONTAINED HEREIN ARE THE SOLE PROPERTY OF National Grid SA NO REPRODUCTION IN FULL OR IN PART SHALL BE OBTAINED FROM THIS DOCUMENT WITHOUT THE WRITTEN CONSENT OF ITS OWNER.

	1	2	3	4	5	6	7	8	9	10	
A	<div>ABB</div> <div>POWER SYSTEMS NETWORK MANAGEMENT</div> <div>PROTECTION AND SUBSTATION AUTOMATION SYSTEMS</div> <div>WBS NO: S-13656</div>					<div>ABB AUTOMATION COMPANY LTD.,</div> <div>414, AL-KHARJ ROAD</div> <div>SECOND INDUSTRIAL CITY</div> <div>RIYADH-11383 K.S.A</div>	
B	
C	<div>CONTRACTOR : ABB Contracting Company</div> <div>CLIENT : National Grid sa</div> <div>PROJECT : CONSTRUCTION OF NEW 132/13.8kV SS 8709 IN AL-KHARJ CITY</div> <div>SUBSTATION : S/S 8709</div> <div>CONTRACT NO. : 11131113/00</div> <div>TITLE : Schematic Drawing +SAS I/F-4</div>	
D	
E	
F	
G	<table><tr><td colspan="3">AS-BUILT BY _____ DATE _____</td><td colspan="2">CONTRACT NO. 11131113/00</td><td colspan="2">JOB ORDER NO. S-13656</td><td colspan="3">COVER SHEET</td><td colspan="2"><div>الشركة الوطنية لنقل الكهرباء</div><div>نقل الكهرباء</div><div>National Grid sa</div></td></tr><tr><td></td><td></td><td></td><td colspan="2">DRAWN BY _____ NSK _____</td><td colspan="2">CHECKED BY _____ JKR _____</td><td colspan="3">SAS INTERFACE PANEL +SAS I/F-4</td><td colspan="2"></td></tr><tr><td>01</td><td>13 48</td><td colspan="2">AS MANUFACTURED</td><td colspan="2">DATE STARTED 15.3.2013</td><td colspan="2">DATE COMPLETED _____</td><td colspan="3">S/S 8709 S-13656</td><td colspan="2"></td></tr><tr><td>00</td><td>13 20</td><td colspan="2">FOR APPROVAL</td><td colspan="2">OPRG. DEPT. _____ CTPD _____</td><td colspan="2">ENG. DEPT. _____ AUT-PSAC _____</td><td colspan="3">RIYADH SAUDI ARABIA</td><td colspan="2"></td></tr><tr><td>REV. NO.</td><td>DATE</td><td colspan="2">DESCRIPTION</td><td colspan="2"></td><td colspan="2"></td><td colspan="3"></td><td colspan="2"></td></tr></table>										AS-BUILT BY _____ DATE _____			CONTRACT NO. 11131113/00		JOB ORDER NO. S-13656		COVER SHEET			<div>الشركة الوطنية لنقل الكهرباء</div> <div>نقل الكهرباء</div> <div>National Grid sa</div>					DRAWN BY _____ NSK _____		CHECKED BY _____ JKR _____		SAS INTERFACE PANEL +SAS I/F-4					01	13 48	AS MANUFACTURED		DATE STARTED 15.3.2013		DATE COMPLETED _____		S/S 8709 S-13656					00	13 20	FOR APPROVAL		OPRG. DEPT. _____ CTPD _____		ENG. DEPT. _____ AUT-PSAC _____		RIYADH SAUDI ARABIA					REV. NO.	DATE	DESCRIPTION										
AS-BUILT BY _____ DATE _____			CONTRACT NO. 11131113/00		JOB ORDER NO. S-13656		COVER SHEET			<div>الشركة الوطنية لنقل الكهرباء</div> <div>نقل الكهرباء</div> <div>National Grid sa</div>	
			DRAWN BY _____ NSK _____		CHECKED BY _____ JKR _____		SAS INTERFACE PANEL +SAS I/F-4	
01	13 48	AS MANUFACTURED		DATE STARTED 15.3.2013		DATE COMPLETED _____		S/S 8709 S-13656	
00	13 20	FOR APPROVAL		OPRG. DEPT. _____ CTPD _____		ENG. DEPT. _____ AUT-PSAC _____		RIYADH SAUDI ARABIA	
REV. NO.	DATE	DESCRIPTION	

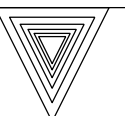
A	1	2	3	4	5		6	7	8	9	10
B											
C											
D											
E											
F											
G											

CONTENTS		ABB SHT.NO.	REV.00	REV.01	REV.02	REV.03
COVER SHEET		000	X	X		
CONTENTS SHEET		001	X	X		
GRAPHICAL SYMBOLS FOR DIAGRAMS		011	X	X		
GRAPHICAL SYMBOLS FOR DIAGRAMS		012	X	X		
COMMON LEGEND		013	X	X		
FERRULE AND WIRING DETAILS		014	X	X		
PRIMARY SYSTEM		051	X	X		
AC SUPPLY FOR ILLUMINATION & POWER SOCKET		211	X	X		
AUXLIARY CONTACTS		212	X	X		
DC SUPPLY DISTRIBUTION		216	X	X		
STATION INTERFACE PANEL BINARY INPUTS		231	X	X		
STATION INTERFACE PANEL BINARY INPUTS		232	X	X		
STATION INTERFACE PANEL BINARY INPUTS		233	X	X		
STATION INTERFACE PANEL BINARY INPUTS		234	X	X		
STATION INTERFACE PANEL BINARY INPUTS		235	X	X		
STATION INTERFACE PANEL BINARY INPUTS		236	X	X		
STATION INTERFACE PANEL BINARY INPUTS		237	X	X		
STATION INTERFACE PANEL BINARY INPUTS		238	X	X		
STATION INTERFACE PANEL BINARY INPUTS		239	X	X		
STATION INTERFACE PANEL BINARY INPUTS		240	X	X		
STATION INTERFACE PANEL BINARY INPUTS		241	X	X		

CONTENTS		ABB SHT.NO.	REV.00	REV.01	REV.02	REV.03
STATION INTERFACE PANEL BINARY INPUTS		242	X	X		
STATION INTERFACE PANEL BINARY INPUTS		243	X	X		
STATION INTERFACE PANEL BINARY INPUTS		244	X	X		
DC SUPERVISION CIRCUIT		245	X	X		
COMMON ALARM CIRCUITS		290	X	X		
BLOCK REFERENCE		291	X	X		
BLOCK REFERENCE		292	X	X		
BLOCK REFERENCE		293	X	X		
BLOCK REFERENCE		294	X	X		
BLOCK REFERENCE		295	X	X		
BLOCK REFERENCE		296	X	X		
TERMINAL BLOCK REFERENCE		301	X	X		
TERMINAL BLOCK REFERENCE		302	X	X		

AS-BUILT BY _____ DATE _____			CONTRACT NO. 11131113/00		JOB ORDER NO. S-13656		CONTENTS SHEET		<div>الشركة الوطنية لنقل الكهرباء</div> <div> نقل الكهرباء National Grid sa</div>					
01 13 48		AS MANUFACTURED	DRAWN BY _____ NSK _____ CHECKED BY _____ JKR				SAS INTERFACE PANEL +SAS I/F-4							
00 13 20		FOR APPROVAL	DATE STARTED 15.3.2013 DATE COMPLETED _____				S/S 8709 S-13656							
REV. NO.		DATE	DESCRIPTION	OPRG. DEPT. _____ CTPD _____ ENG. DEPT. _____ AUT-PSAC			RIYADH SAUDI ARABIA		INDEX	PLANT NO.	DRAWING NUMBER		SHEET NO.	REV. NO.
									P	C421	CD-323017		SHT	CONT.
													001	011
														01








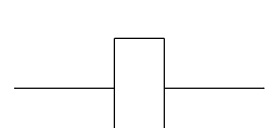
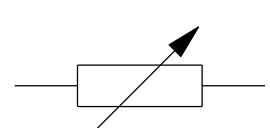
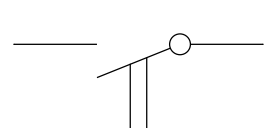
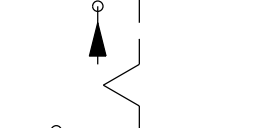
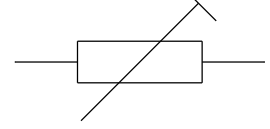
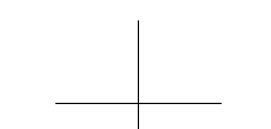
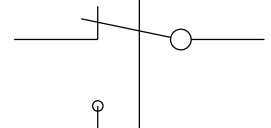

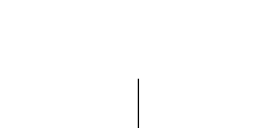
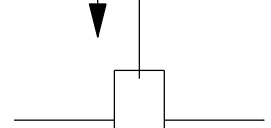
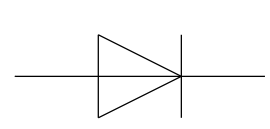
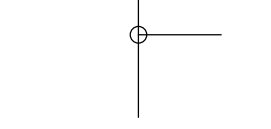
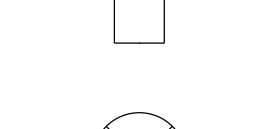
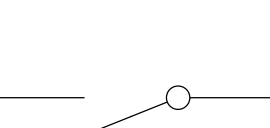
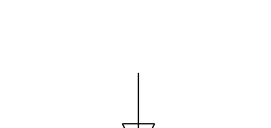
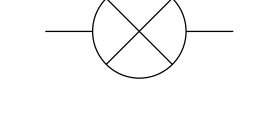
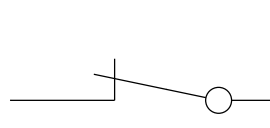
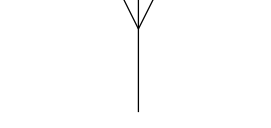

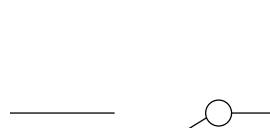

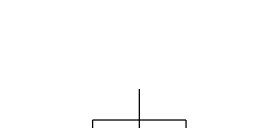
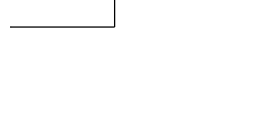
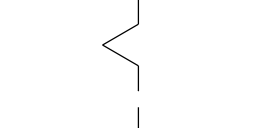
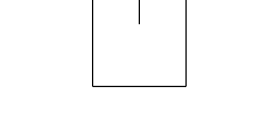
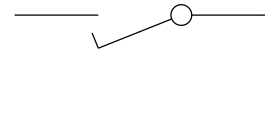
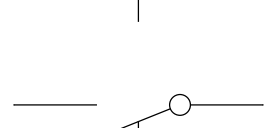
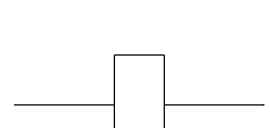
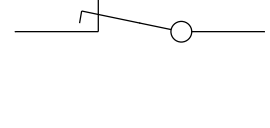
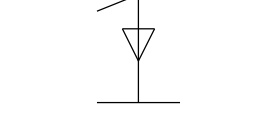
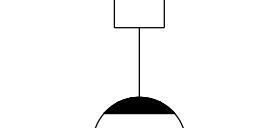
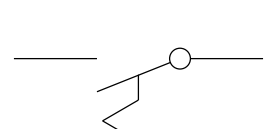
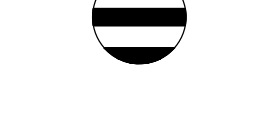
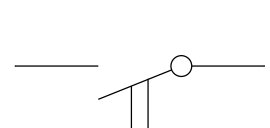
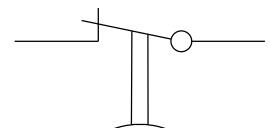
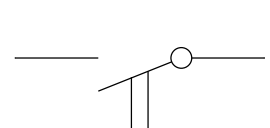
THIS DRAWING AND THE INFORMATION CONTAINED HEREIN ARE THE SOLE PROPERTY OF National Grid SA NO REPRODUCTION IN FULL OR IN PART SHALL BE OBTAINED FROM THIS DOCUMENT WITHOUT THE WRITTEN CONSENT OF ITS OWNER.

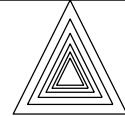

DMS

VECTOR

NG/D2-D (2012/01)
NGD200

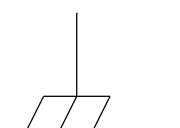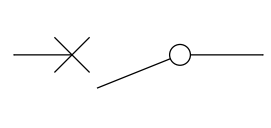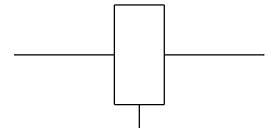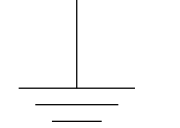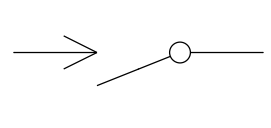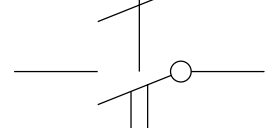		1	2	3	4	5	6	7	8	9	10
A B C D E F G	A			SYMBOL	DESCRIPTION	SYMBOL	DESCRIPTION	SYMBOL	DESCRIPTION		
					FRAME CONNECTION		MAIN CONTACT OF A CIRCUIT BREAKER		RELAY WITH TWO MAKE CONTACTS, ONE OF THEM DELAYED WHEN OPERATING		
					EARTH CONNECTION		PASSING MAKE CONTACT CLOSING MOMENTARILY DURING OPERATION AND RELEASE		RELAY WITH TWO ACTUATORS AND A TWO STABLE POSITIONS		
					RESISTOR		BREAK CONTACT DELAYED WHEN OPERATING				
					VARIABLE RESISTOR		MAKE CONTACT DELAYED WHEN RELEASING		SIGNALLING LAMP		
					RESISTOR WITH PRESET ADJUSTMENT		TWO MECHANICAL LINKS CROSSING WITHOUT CONNECTION		MECHANICAL INDICATOR WITH AUTOMATIC RESET		
	B				CAPACITOR		JUNCTION OF MECHANICAL LINKS		MECHANICAL INDICATOR WITH NON-AUTOMATIC RESET		
					SEMICONDUCTOR DIODE USED AS A CAPACITIVE DEVICE		AUTOMATIC RESET		ELECTRICALLY CONTROLLED MECHANICAL INDICATOR WITH AUTOMATIC RESET		
					OPEN CONTACT, MAKE CONTACT		NON-AUTOMATIC RESET		ELECTRICALLY CONTROLLED MECHANICAL INDICATOR WITH NON-AUTOMATIC RESET		
					CLOSED CONTACT, BREAK CONTACT		SWITCHING DEVICE WITH MANUAL OPERATION AND WITH AUTOMATIC RESET		RELAY WITH MAKE CONTACT		
					CHANGE-OVER CONTACT, BREAK BEFORE MAKE		SWITCHING DEVICE WITH MANUAL OPERATION AND WITH NON-AUTOMATIC RESET		RELAY WITH CHANGE-OVER CONTACT		
					MAKE CONTACT WHICH IS EARLY WHEN OPERATING AND LATE WHEN RELEASING		CHANGE-OVER SWITCHING DEVICE WITH MANUAL CONTROL		ELECTRO-MECHANICAL POSITION INDICATOR WITH ONE DE-ENERGIZED AND ONE OPERATED POSITION		
	C				BREAK CONTACT WHICH IS LATE WHEN OPERATING AND EARLY WHEN RELEASING		RELAY WITH MAKE CONTACT, DELAYED WHEN OPERATING		ELECTRO-MECHANICAL POSITION INDICATOR WITH ONE DE-ENERGIZED AND TWO OPERATED POSITION		
					SWITCHING DEVICE WITH MANUAL CONTROL		RELAY WITH MAKE CONTACT, DELAYED WHEN RELEASING		BELL, BUZZER		
					MAKE CONTACT DELAYED WHEN OPERATING		RELAY WITH MAKE CONTACT, DELAYED WHEN OPERATING AND RELEASING		SIREN , HORN		
					BREAK CONTACT DELAYED WHEN RELEASING						
					MAKE CONTACT DELAYED WHEN OPERATING AND RELEASING						
					MAIN CONTACT OF A SWITCH DISCONNECTOR						
	D				MAIN CONTACT OF A DISCONNECTOR						
	E										
	F										
	G										

AS-BUILT BY _____ DATE _____ CONTRACT NO. 11131113/00 JOB ORDER NO. S-13656

01	13 48	AS MANUFACTURED	DRAWN BY _____ NSK _____ CHECKED BY _____ JKR
00	13 20	FOR APPROVAL	DATE STARTED 15.3.2013 DATE COMPLETED _____
REV. NO.	DATE	DESCRIPTION	OPRG. DEPT. _____ CTPD _____ ENG. DEPT. _____ AUT-PSAC

GRAPHICAL SYMBOLS FOR DIAGRAMS

SAS INTERFACE PANEL +SAS I/F-4	
S/S 8709	S-13656
RIYADH	SAUDI ARABIA


الشركة الوطنية لنقل الكهرباء
National Grid sa






INDEX	PLANT NO.	DRAWING NUMBER	SHEET NO.		REV. NO.
P	C421	CD-323017	SHT	CONT.	01
			011	012	

NG/D2-D (2012/01)

1		2		3		4		5		6		7		8		9		10	
A	
B	
C	
D	
E	
F	
<table><tr><th colspan="2">SYMBOL</th><th>DESCRIPTION</th><th colspan="2">SYMBOL</th><th>DESCRIPTION</th><th colspan="2">SYMBOL</th><th>DESCRIPTION</th></tr><tr><td></td><td></td><td>FUSE / LINK</td><td></td><td></td><td>WATTMETER</td><td></td><td></td><td>ELEMENT WITH NEGATED INHIBITING INPUT</td></tr><tr><td></td><td></td><td>FUSE WITH THE SUPPLY SIDE INDICATED</td><td></td><td></td><td>VARMETER</td><td></td><td></td><td>ELEMENT WITH INPUT WHICH DOES NOT CARRY ANY LOGIC INFORMATION</td></tr><tr><td></td><td></td><td>SINGLE-PHASE TRANSFORMER WITH TWO SEPARATE WINDINGS (TWO ALTERNATIVE FORMS)</td><td></td><td></td><td>POWER FACTOR METER</td><td></td><td></td><td>ELEMENT WITH POSTPONED OUTPUT</td></tr><tr><td></td><td></td><td>SINGLE-PHASE TRANSFORMER WITH THREE SEPARATE WINDINGS (TWO ALTERNATIVE FORMS)</td><td></td><td></td><td>POSITION INDICATOR</td><td></td><td></td><td>AND-ELEMENT WITH TWO INPUTS</td></tr><tr><td></td><td></td><td>SINGLE-PHASE TRANSFORMER WITH FERRO MAGNETIC CORE</td><td></td><td></td><td>SYNCHROSCOPE</td><td></td><td></td><td>OR-ELEMENT WITH TWO INPUTS</td></tr><tr><td></td><td></td><td>SINGLE-PHASE VOLTAGE TRANSFORMER (MULTI-LINE AND SINGLE-LINE REPRESENTATION)</td><td></td><td></td><td>RECORDING VOLTMETER</td><td></td><td></td><td>LOGIC THRESHOLD ELEMENT WITH FOUR INPUTS AND THRESHOLD VALUE 2</td></tr><tr><td></td><td></td><td>SINGLE-PHASE VOLTAGE TRANSFORMER WITH TWO SECONDARY WINDINGS (MULTI-LINE AND SINGLE-LINE REPRESENTATION)</td><td></td><td></td><td>RECORDING WATTMETER</td><td></td><td></td><td>ELEMENT WITH THREE INPUTS FOR "2 AND ONLY 2"</td></tr><tr><td></td><td></td><td>CURRENT TRANSFORMER (MULTI-LINE AND SINGLE-LINE REPRESENTATION)</td><td></td><td></td><td>HOUR METER</td><td></td><td></td><td>EXCLUSIVE OR-ELEMENT WITH THREE INPUTS</td></tr><tr><td></td><td></td><td>CURRENT TRANSFORMER WITH TWO CORES (MULTI-LINE AND SINGLE-LINE REPRESENTATION)</td><td></td><td></td><td>WATT-HOUR METER</td><td></td><td></td><td>LOGIC IDENTITY ELEMENT WITH THREE INPUTS</td></tr><tr><td></td><td></td><td>CURRENT TRANSFORMER WITH TWO SECONDARY WINDINGS ON ONE CORE (MULTI-LINE AND SINGLE-LINE REPRESENTATION)</td><td></td><td></td><td>WATT-HOUR METER FOR ENERGY FROM A BUSBAR SYSTEM</td><td></td><td></td><td>MAJORITY ELEMENT WITH THREE INPUTS</td></tr><tr><td></td><td></td><td>FILTER</td><td></td><td></td><td>ELEMENT WITH STATIC INPUT</td><td></td><td></td><td>NEGATOR</td></tr><tr><td></td><td></td><td>HIGH-PASS FILTER</td><td></td><td></td><td>ELEMENT WITH STATIC NEGATED INPUT</td><td></td><td></td><td>NAND ELEMENT WITH TWO INPUTS</td></tr><tr><td></td><td></td><td>BAND-PASS FILTER</td><td></td><td></td><td>ELEMENT WITH STATIC NEGATED OUTPUT</td><td></td><td></td><td>NOR ELEMENT WITH TWO INPUTS</td></tr><tr><td></td><td></td><td>VOLTMETER</td><td></td><td></td><td>ELEMENT WITH DYNAMIC INPUT</td><td></td><td></td><td>BISTABLE ELEMENT</td></tr><tr><td></td><td></td><td>AMMETER</td><td></td><td></td><td>ELEMENT WITH DYNAMIC NEGATED INPUT</td><td></td><td></td><td></td></tr><tr><td></td><td></td><td></td><td></td><td></td><td>ELEMENT WITH INHIBITING INPUT</td><td></td><td></td><td></td></tr></table>																				SYMBOL		DESCRIPTION	SYMBOL		DESCRIPTION	SYMBOL		DESCRIPTION			FUSE / LINK			WATTMETER			ELEMENT WITH NEGATED INHIBITING INPUT			FUSE WITH THE SUPPLY SIDE INDICATED			VARMETER			ELEMENT WITH INPUT WHICH DOES NOT CARRY ANY LOGIC INFORMATION			SINGLE-PHASE TRANSFORMER WITH TWO SEPARATE WINDINGS (TWO ALTERNATIVE FORMS)			POWER FACTOR METER			ELEMENT WITH POSTPONED OUTPUT			SINGLE-PHASE TRANSFORMER WITH THREE SEPARATE WINDINGS (TWO ALTERNATIVE FORMS)			POSITION INDICATOR			AND-ELEMENT WITH TWO INPUTS			SINGLE-PHASE TRANSFORMER WITH FERRO MAGNETIC CORE			SYNCHROSCOPE			OR-ELEMENT WITH TWO INPUTS			SINGLE-PHASE VOLTAGE TRANSFORMER (MULTI-LINE AND SINGLE-LINE REPRESENTATION)			RECORDING VOLTMETER			LOGIC THRESHOLD ELEMENT WITH FOUR INPUTS AND THRESHOLD VALUE 2			SINGLE-PHASE VOLTAGE TRANSFORMER WITH TWO SECONDARY WINDINGS (MULTI-LINE AND SINGLE-LINE REPRESENTATION)			RECORDING WATTMETER			ELEMENT WITH THREE INPUTS FOR "2 AND ONLY 2"			CURRENT TRANSFORMER (MULTI-LINE AND SINGLE-LINE REPRESENTATION)			HOUR METER			EXCLUSIVE OR-ELEMENT WITH THREE INPUTS			CURRENT TRANSFORMER WITH TWO CORES (MULTI-LINE AND SINGLE-LINE REPRESENTATION)			WATT-HOUR METER			LOGIC IDENTITY ELEMENT WITH THREE INPUTS			CURRENT TRANSFORMER WITH TWO SECONDARY WINDINGS ON ONE CORE (MULTI-LINE AND SINGLE-LINE REPRESENTATION)			WATT-HOUR METER FOR ENERGY FROM A BUSBAR SYSTEM			MAJORITY ELEMENT WITH THREE INPUTS			FILTER			ELEMENT WITH STATIC INPUT			NEGATOR			HIGH-PASS FILTER			ELEMENT WITH STATIC NEGATED INPUT			NAND ELEMENT WITH TWO INPUTS			BAND-PASS FILTER			ELEMENT WITH STATIC NEGATED OUTPUT			NOR ELEMENT WITH TWO INPUTS			VOLTMETER			ELEMENT WITH DYNAMIC INPUT			BISTABLE ELEMENT			AMMETER			ELEMENT WITH DYNAMIC NEGATED INPUT									ELEMENT WITH INHIBITING INPUT			
SYMBOL		DESCRIPTION	SYMBOL		DESCRIPTION	SYMBOL		DESCRIPTION	
		FUSE / LINK			WATTMETER			ELEMENT WITH NEGATED INHIBITING INPUT	
		FUSE WITH THE SUPPLY SIDE INDICATED			VARMETER			ELEMENT WITH INPUT WHICH DOES NOT CARRY ANY LOGIC INFORMATION	
		SINGLE-PHASE TRANSFORMER WITH TWO SEPARATE WINDINGS (TWO ALTERNATIVE FORMS)			POWER FACTOR METER			ELEMENT WITH POSTPONED OUTPUT	
		SINGLE-PHASE TRANSFORMER WITH THREE SEPARATE WINDINGS (TWO ALTERNATIVE FORMS)			POSITION INDICATOR			AND-ELEMENT WITH TWO INPUTS	
		SINGLE-PHASE TRANSFORMER WITH FERRO MAGNETIC CORE			SYNCHROSCOPE			OR-ELEMENT WITH TWO INPUTS	
		SINGLE-PHASE VOLTAGE TRANSFORMER (MULTI-LINE AND SINGLE-LINE REPRESENTATION)			RECORDING VOLTMETER			LOGIC THRESHOLD ELEMENT WITH FOUR INPUTS AND THRESHOLD VALUE 2	
		SINGLE-PHASE VOLTAGE TRANSFORMER WITH TWO SECONDARY WINDINGS (MULTI-LINE AND SINGLE-LINE REPRESENTATION)			RECORDING WATTMETER			ELEMENT WITH THREE INPUTS FOR "2 AND ONLY 2"	
		CURRENT TRANSFORMER (MULTI-LINE AND SINGLE-LINE REPRESENTATION)			HOUR METER			EXCLUSIVE OR-ELEMENT WITH THREE INPUTS	
		CURRENT TRANSFORMER WITH TWO CORES (MULTI-LINE AND SINGLE-LINE REPRESENTATION)			WATT-HOUR METER			LOGIC IDENTITY ELEMENT WITH THREE INPUTS	
		CURRENT TRANSFORMER WITH TWO SECONDARY WINDINGS ON ONE CORE (MULTI-LINE AND SINGLE-LINE REPRESENTATION)			WATT-HOUR METER FOR ENERGY FROM A BUSBAR SYSTEM			MAJORITY ELEMENT WITH THREE INPUTS	
		FILTER			ELEMENT WITH STATIC INPUT			NEGATOR	
		HIGH-PASS FILTER			ELEMENT WITH STATIC NEGATED INPUT			NAND ELEMENT WITH TWO INPUTS	
		BAND-PASS FILTER			ELEMENT WITH STATIC NEGATED OUTPUT			NOR ELEMENT WITH TWO INPUTS	
		VOLTMETER			ELEMENT WITH DYNAMIC INPUT			BISTABLE ELEMENT	
		AMMETER			ELEMENT WITH DYNAMIC NEGATED INPUT	
					ELEMENT WITH INHIBITING INPUT	
G	
AS-BUILT BY _____ DATE _____ CONTRACT NO. 11131113/00 JOB ORDER NO. S-13656										GRAPHICAL SYMBOLS FOR DIAGRAMS	
										SAS INTERFACE PANEL +SAS I/F-4	
01 13 48 AS MANUFACTURED										S/S 8709 S-13656	
00 13 20 FOR APPROVAL										RIYADH SAUDI ARABIA	
REV. NO. DATE DESCRIPTION										OPRG. DEPT. CTPD ENG. DEPT. AUT-PSAC	
										</	

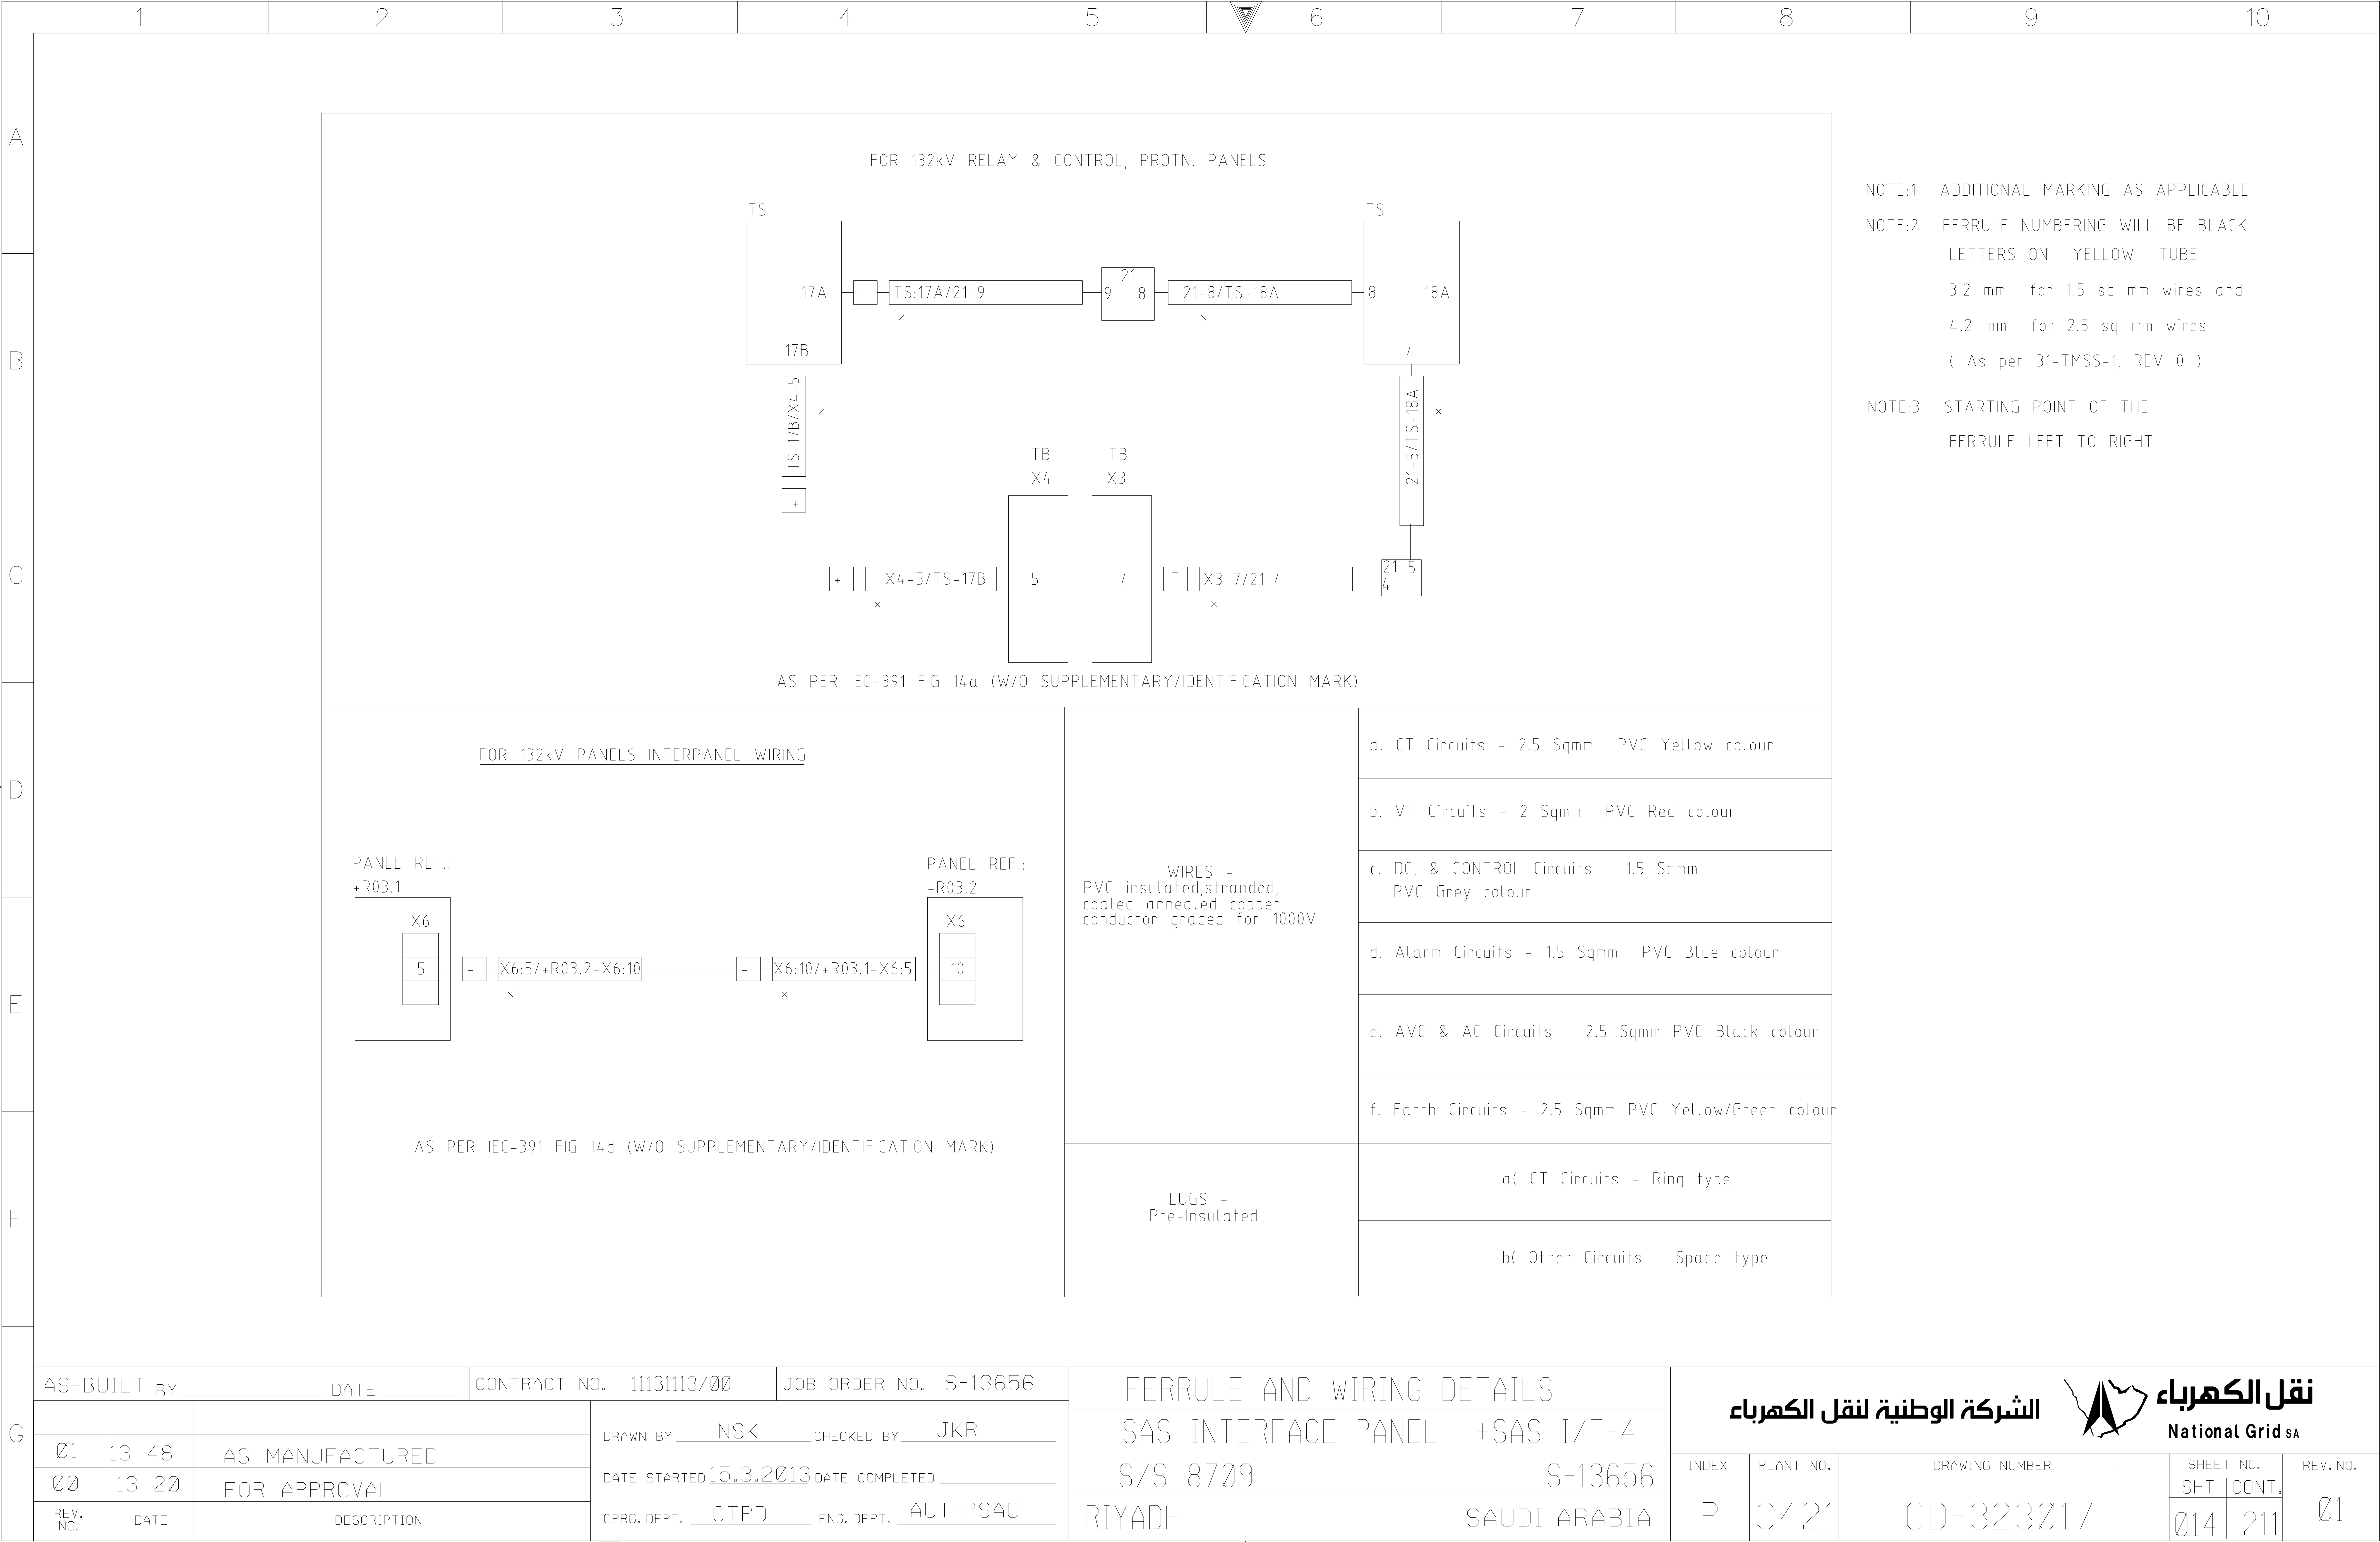

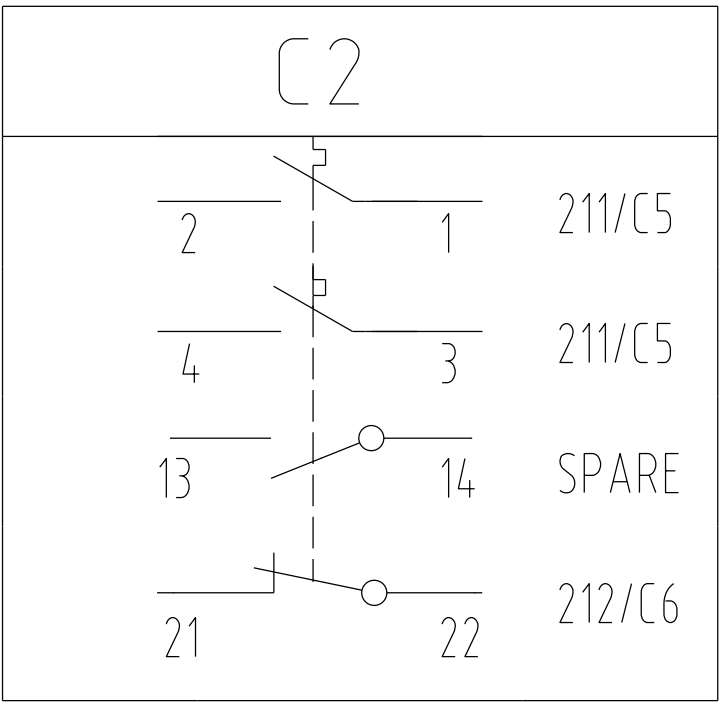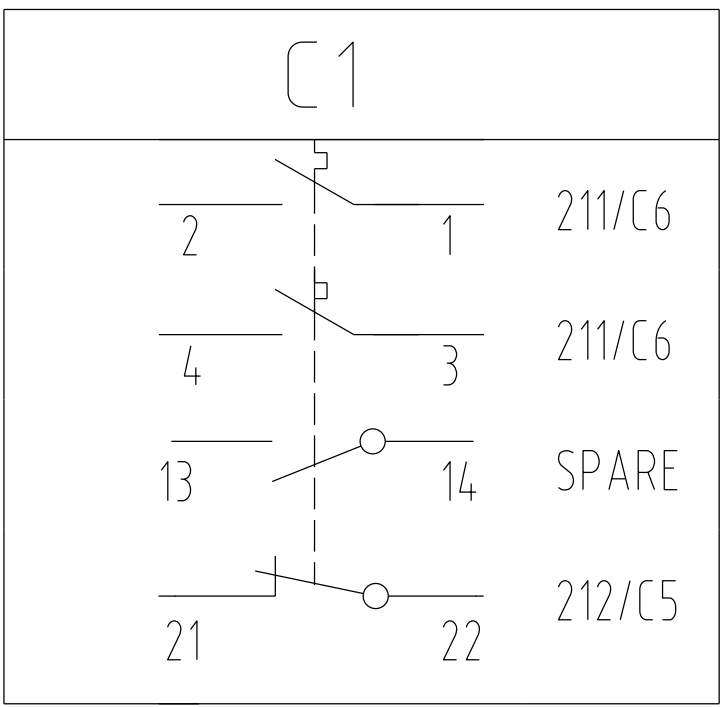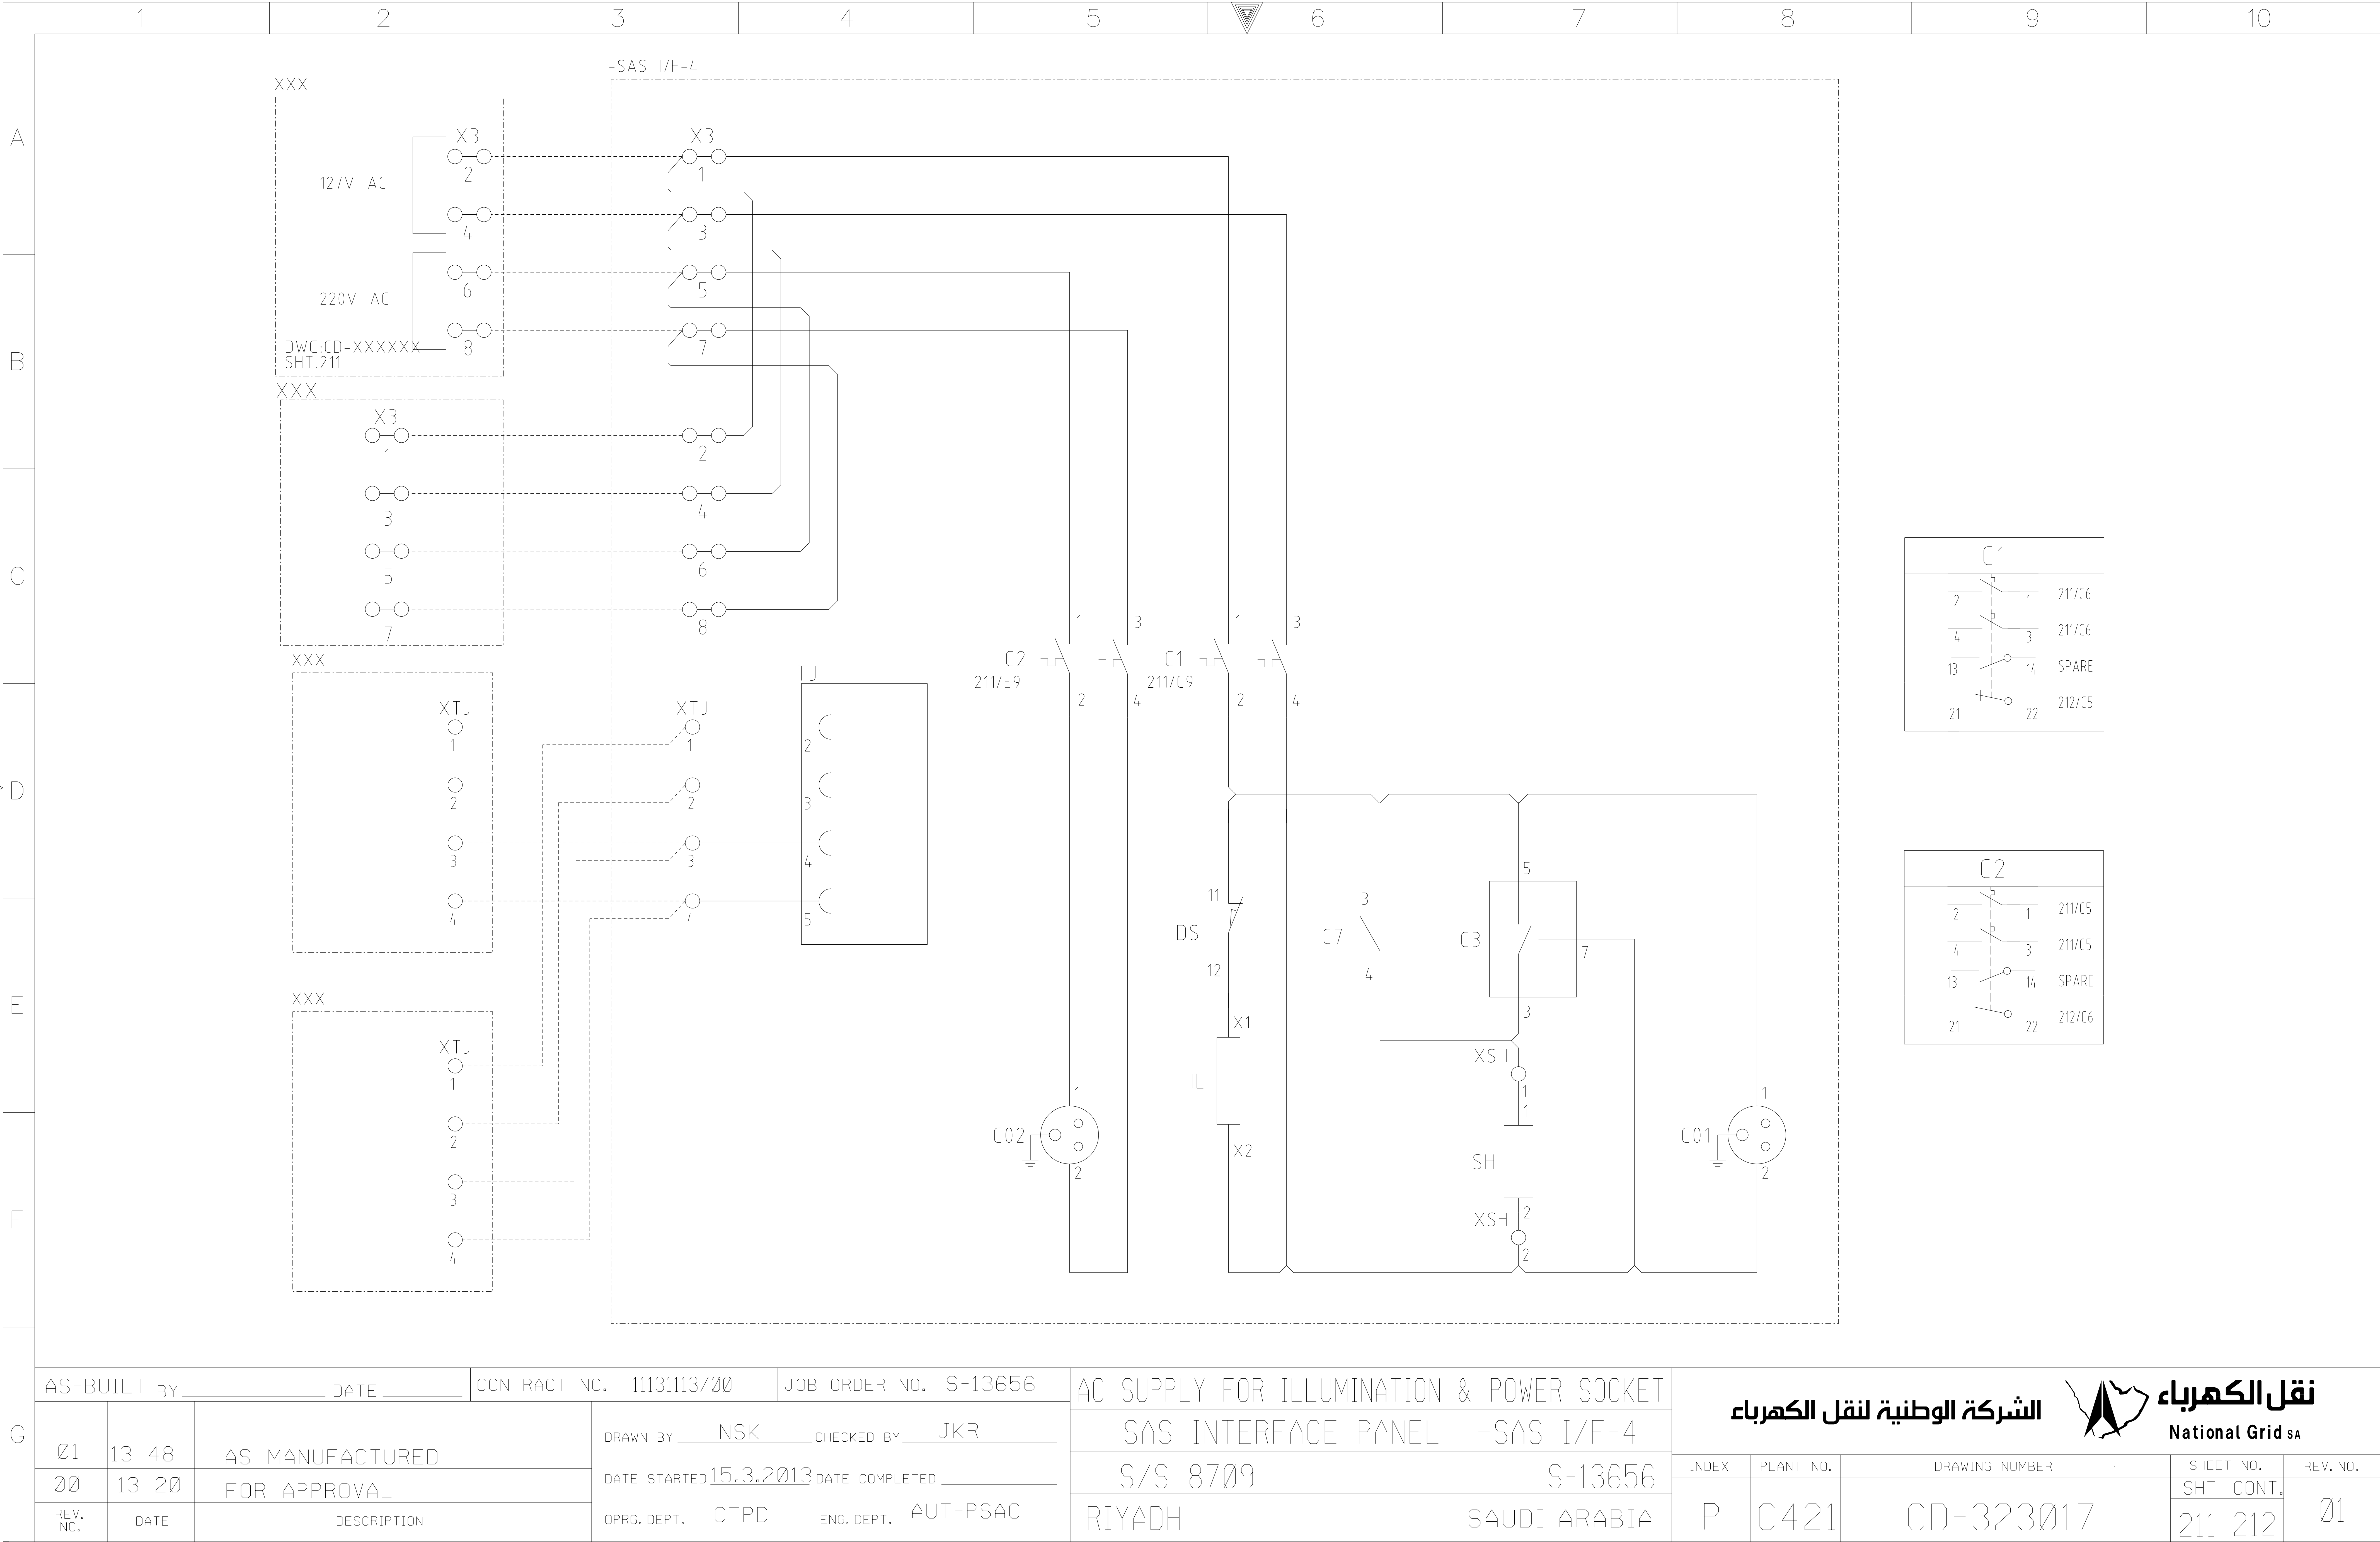


AS-BUILT BY _____ DATE _____ CONTRACT NO. 11131113/00 JOB ORDER NO. S-13656

01	13 48	AS MANUFACTURED	DRAWN BY _____ NSK _____ CHECKED BY _____ JKR
00	13 20	FOR APPROVAL	DATE STARTED 15.3.2013 DATE COMPLETED _____
REV. NO.	DATE	DESCRIPTION	OPRG. DEPT. _____ CTPD _____ ENG. DEPT. _____ AUT-PSAC

AC SUPPLY FOR ILLUMINATION & POWER SOCKET
SAS INTERFACE PANEL +SAS I/F-4
S/S 8709 S-13656
RIYADH SAUDI ARABIA

الشركة الوطنية لنقل الكهرباء
National Grid sa

INDEX	PLANT NO.	DRAWING NUMBER	SHEET NO.	REV. NO.
P	C421	CD-323017	211	01

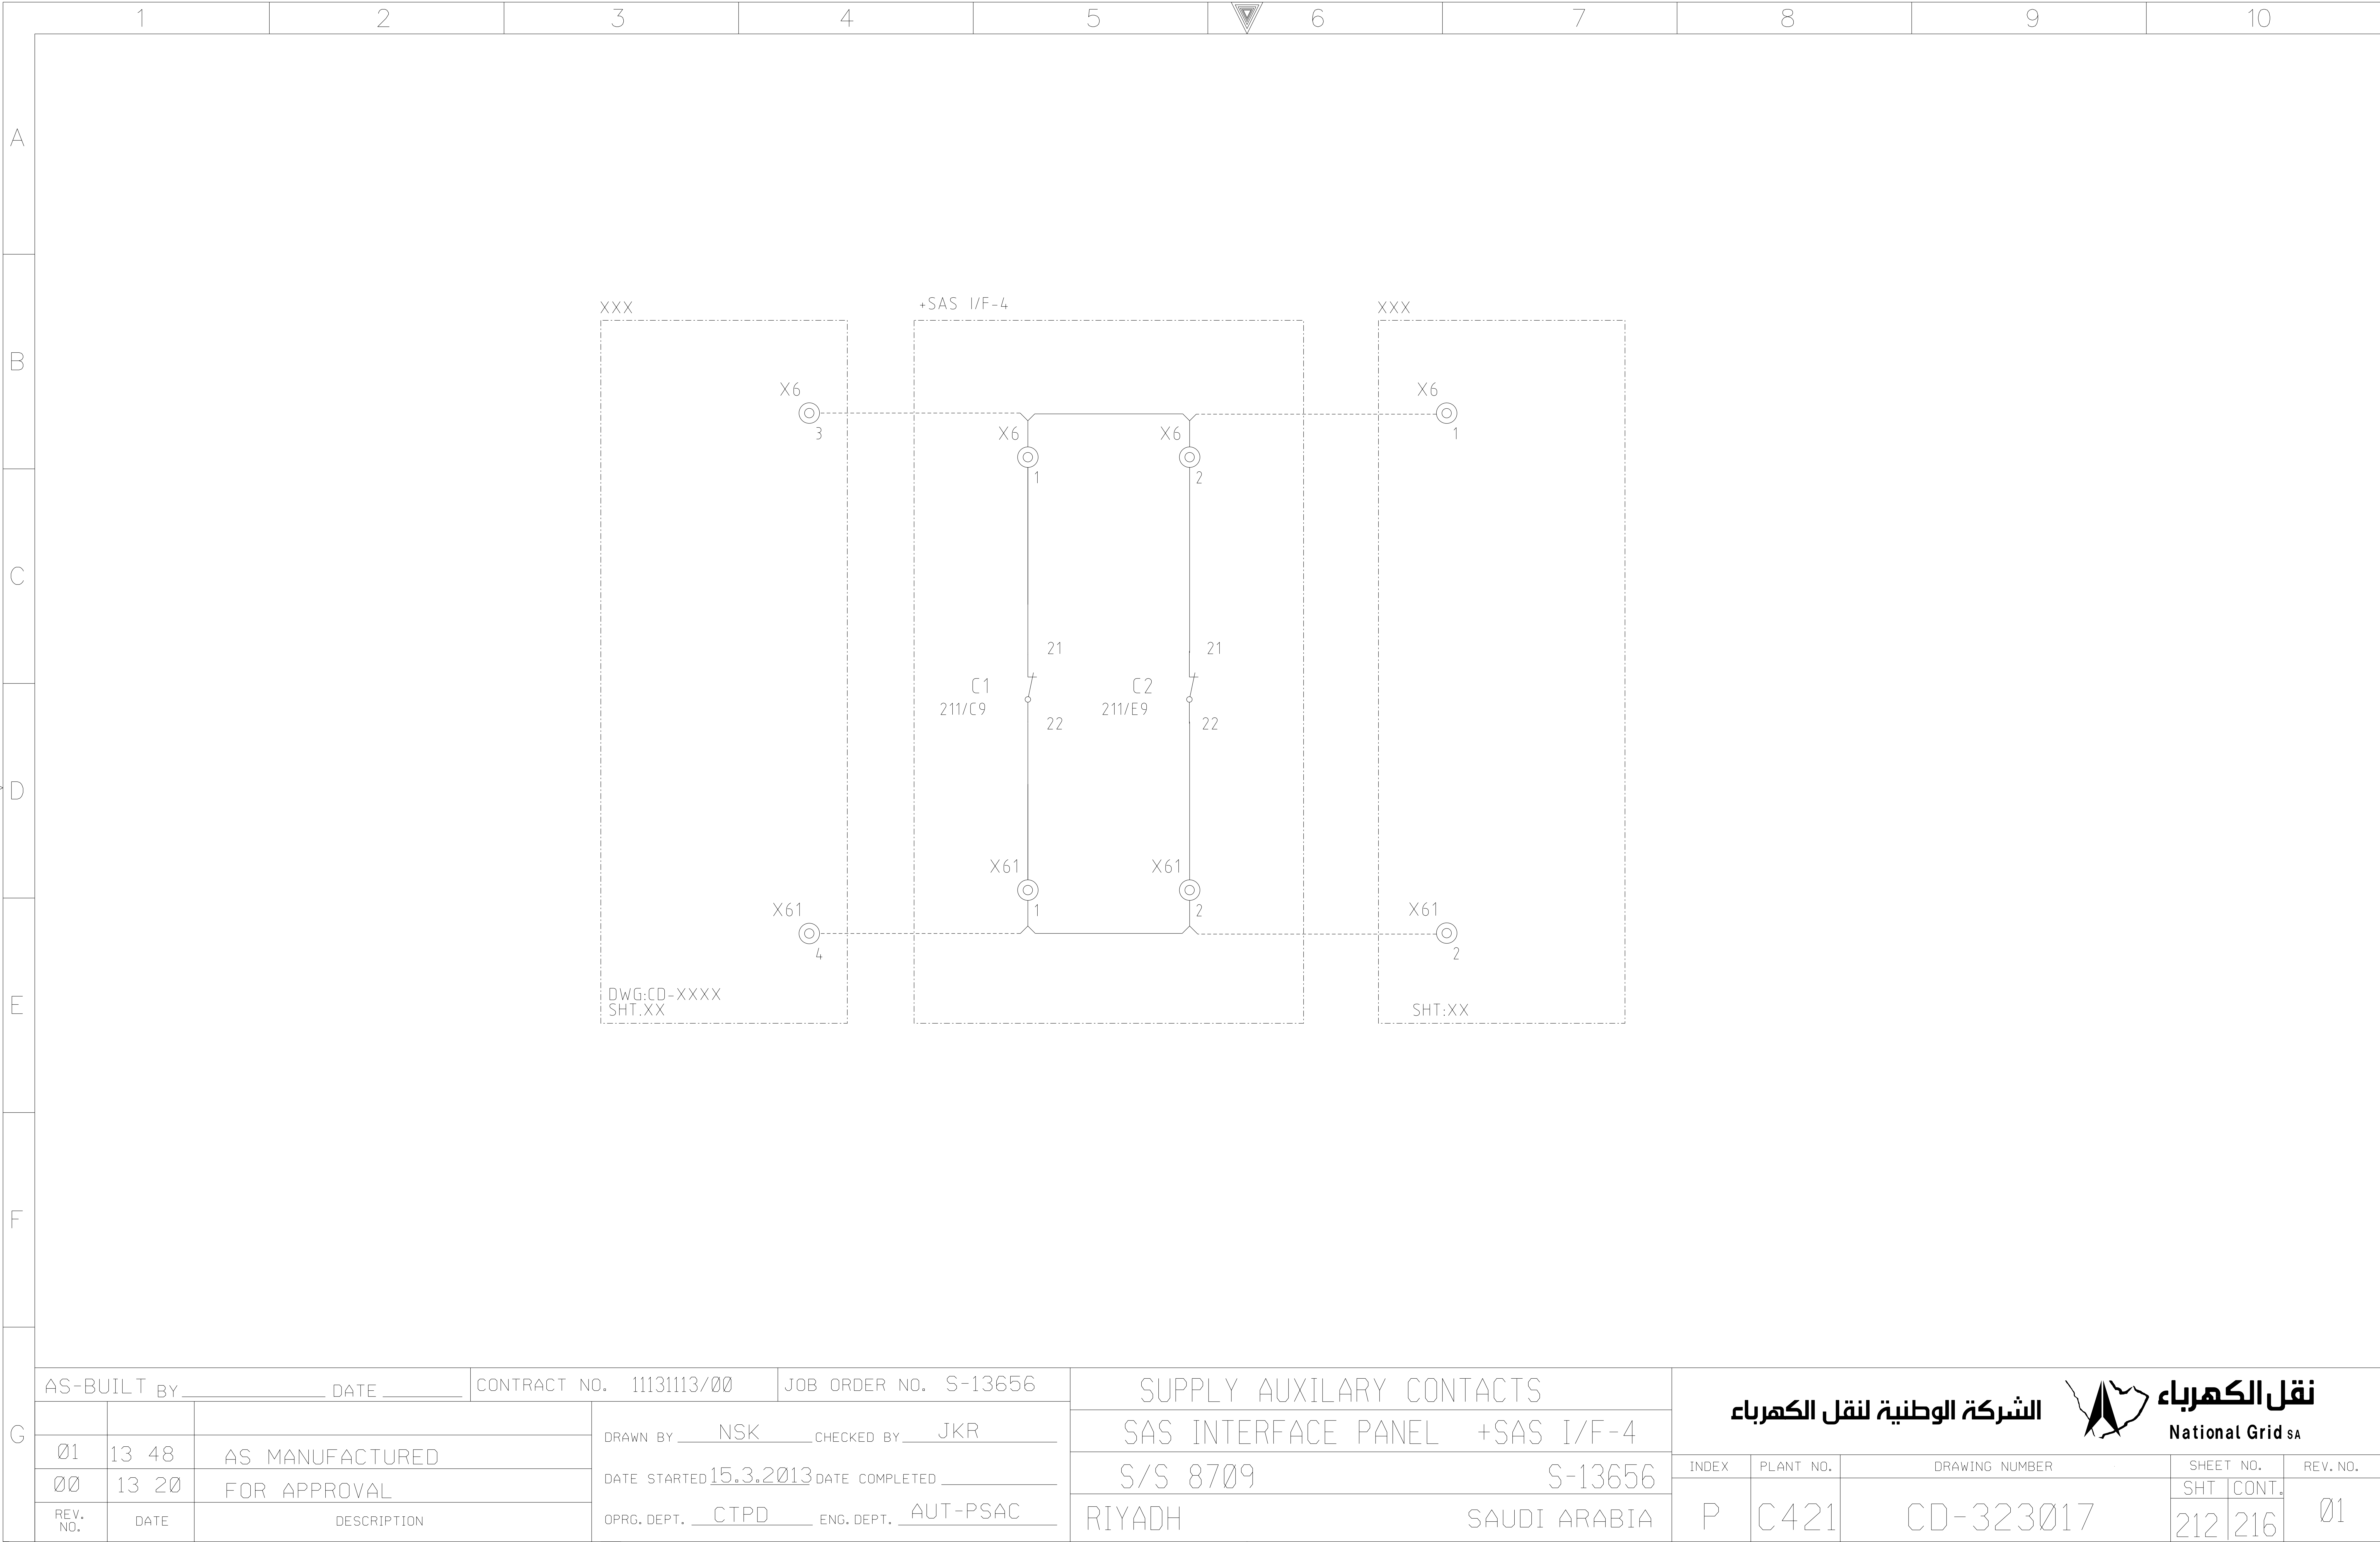


THIS DRAWING AND THE INFORMATION CONTAINED HEREIN ARE THE SOLE PROPERTY OF National Grid SA NO REPRODUCTION IN FULL OR IN PART SHALL BE OBTAINED FROM THIS DOCUMENT WITHOUT THE WRITTEN CONSENT OF ITS OWNER.

DMS


VECTOR


NGD200

NG/D2-D (2012/01)

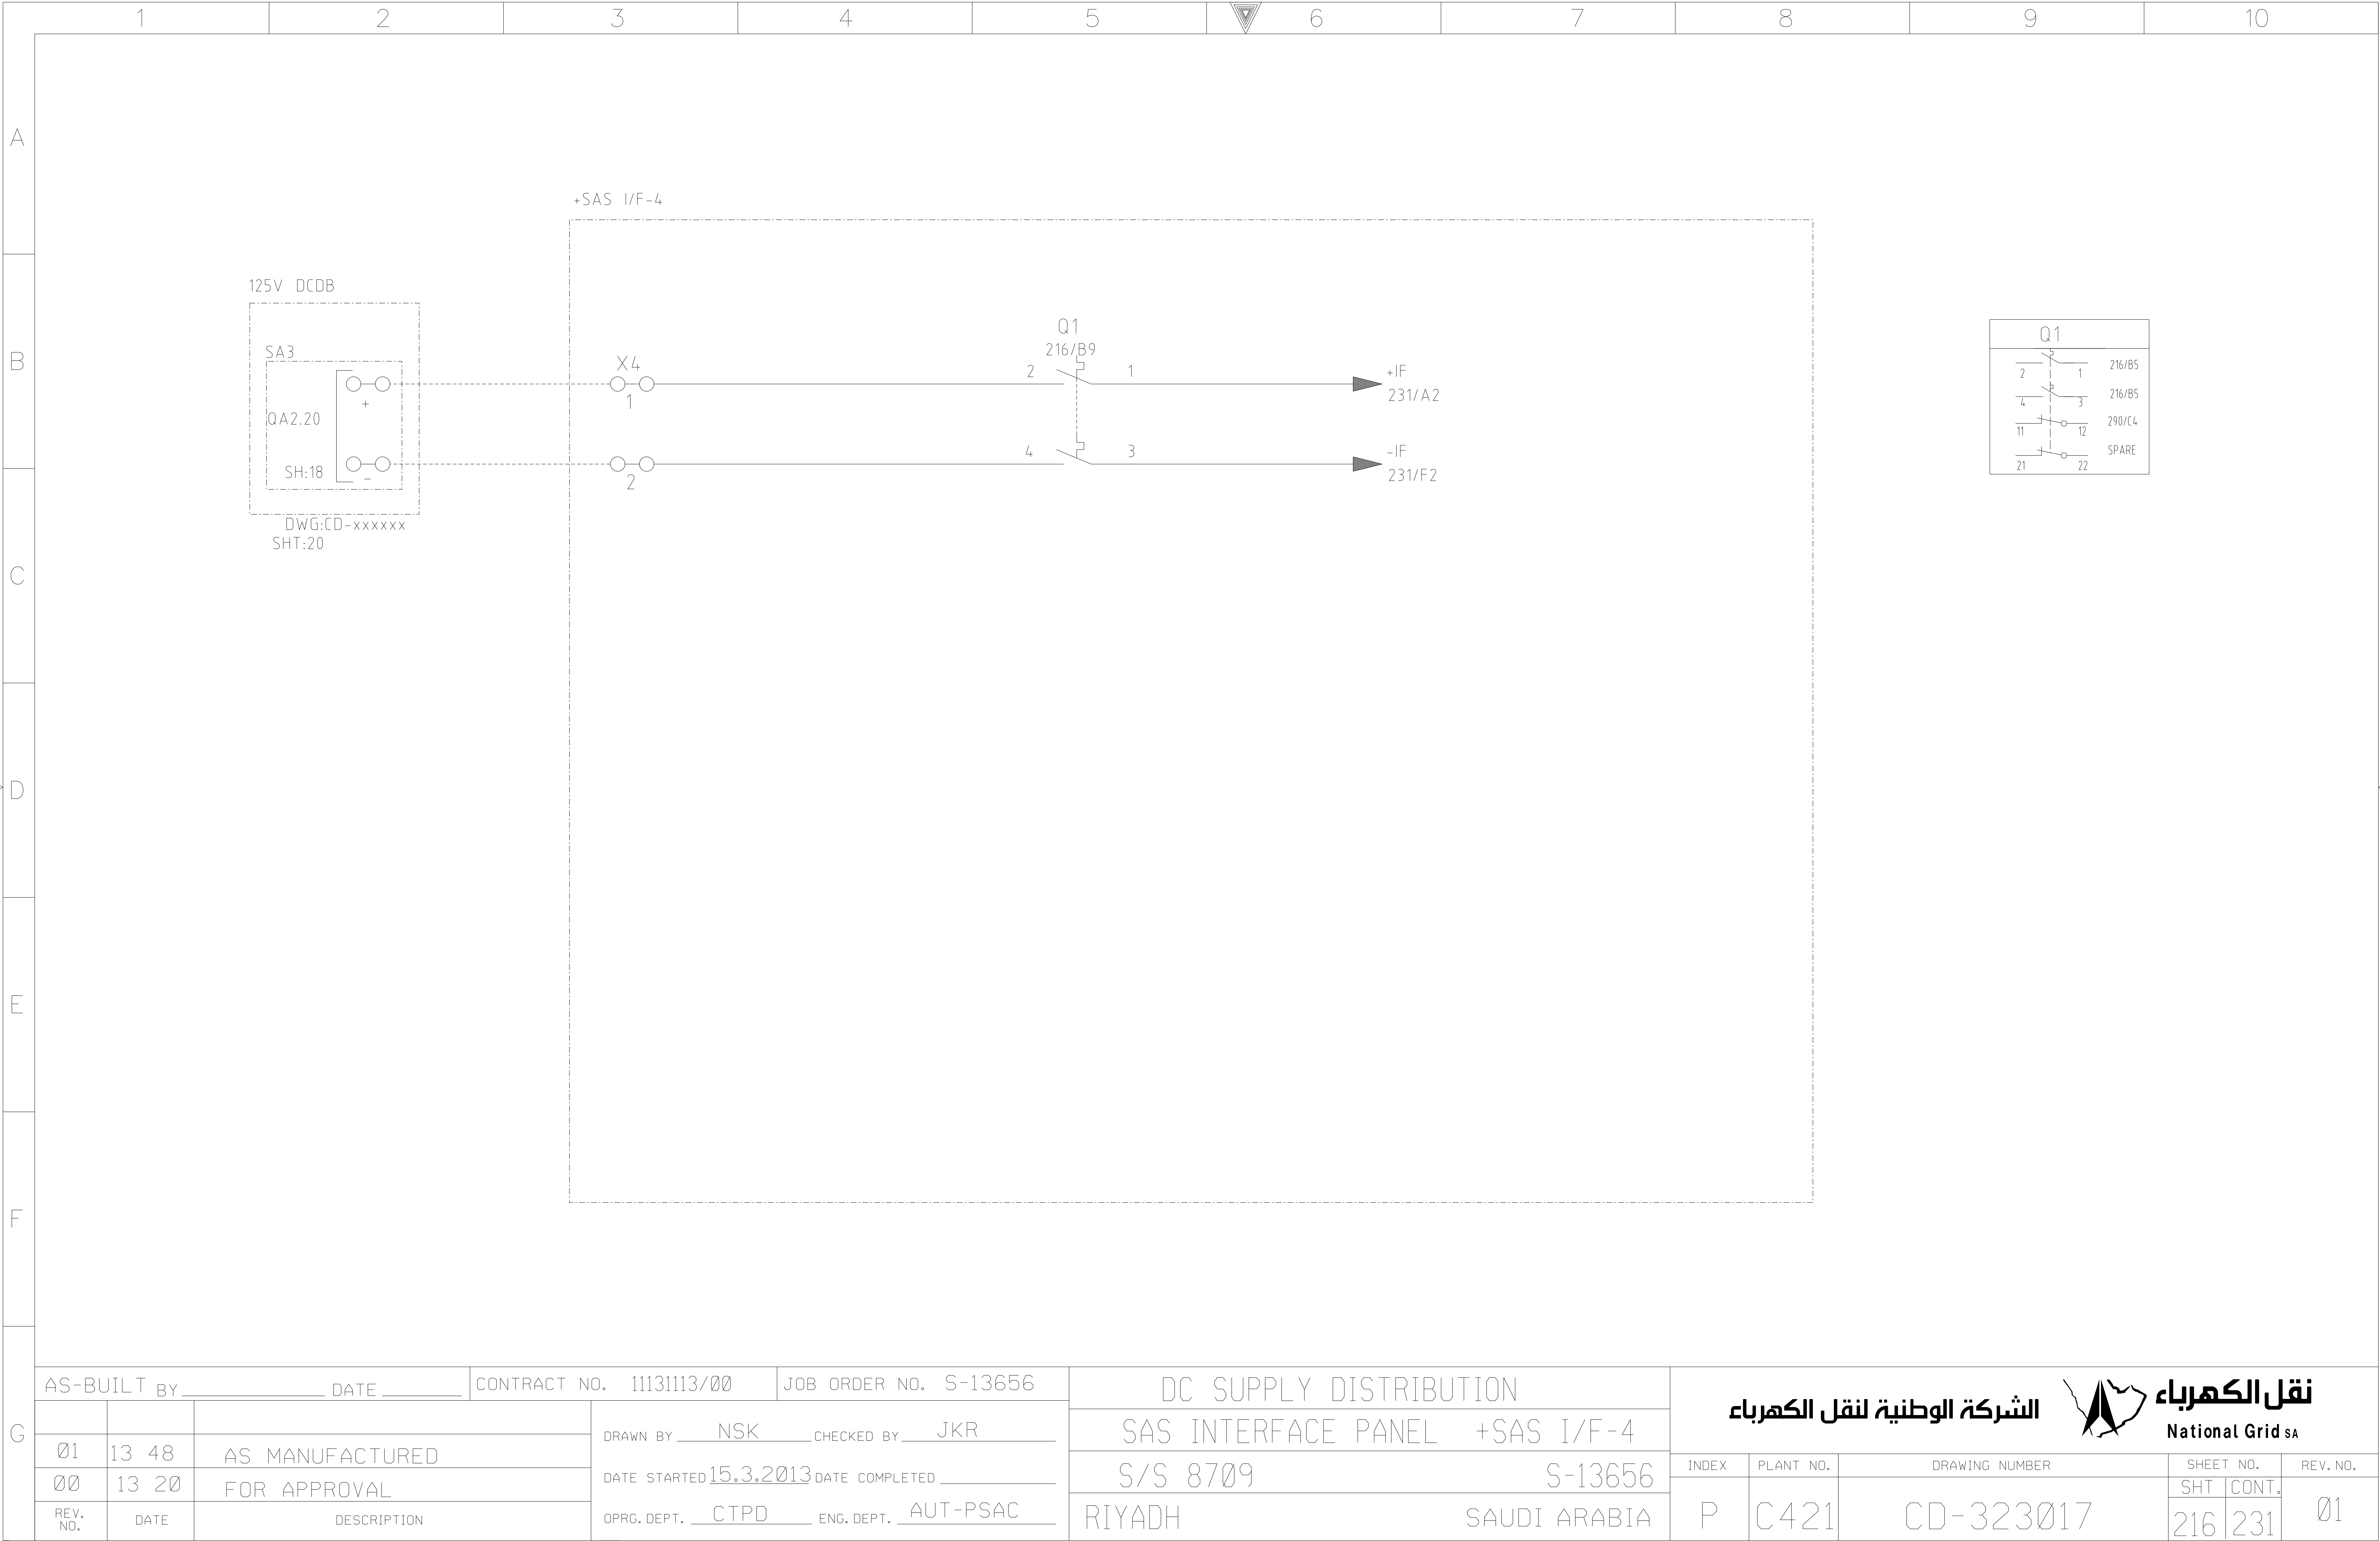

THIS DRAWING AND THE INFORMATION CONTAINED HEREIN ARE THE SOLE PROPERTY OF National Grid SA NO REPRODUCTION IN FULL OR IN PART SHALL BE OBTAINED FROM THIS DOCUMENT WITHOUT THE WRITTEN CONSENT OF ITS OWNER.

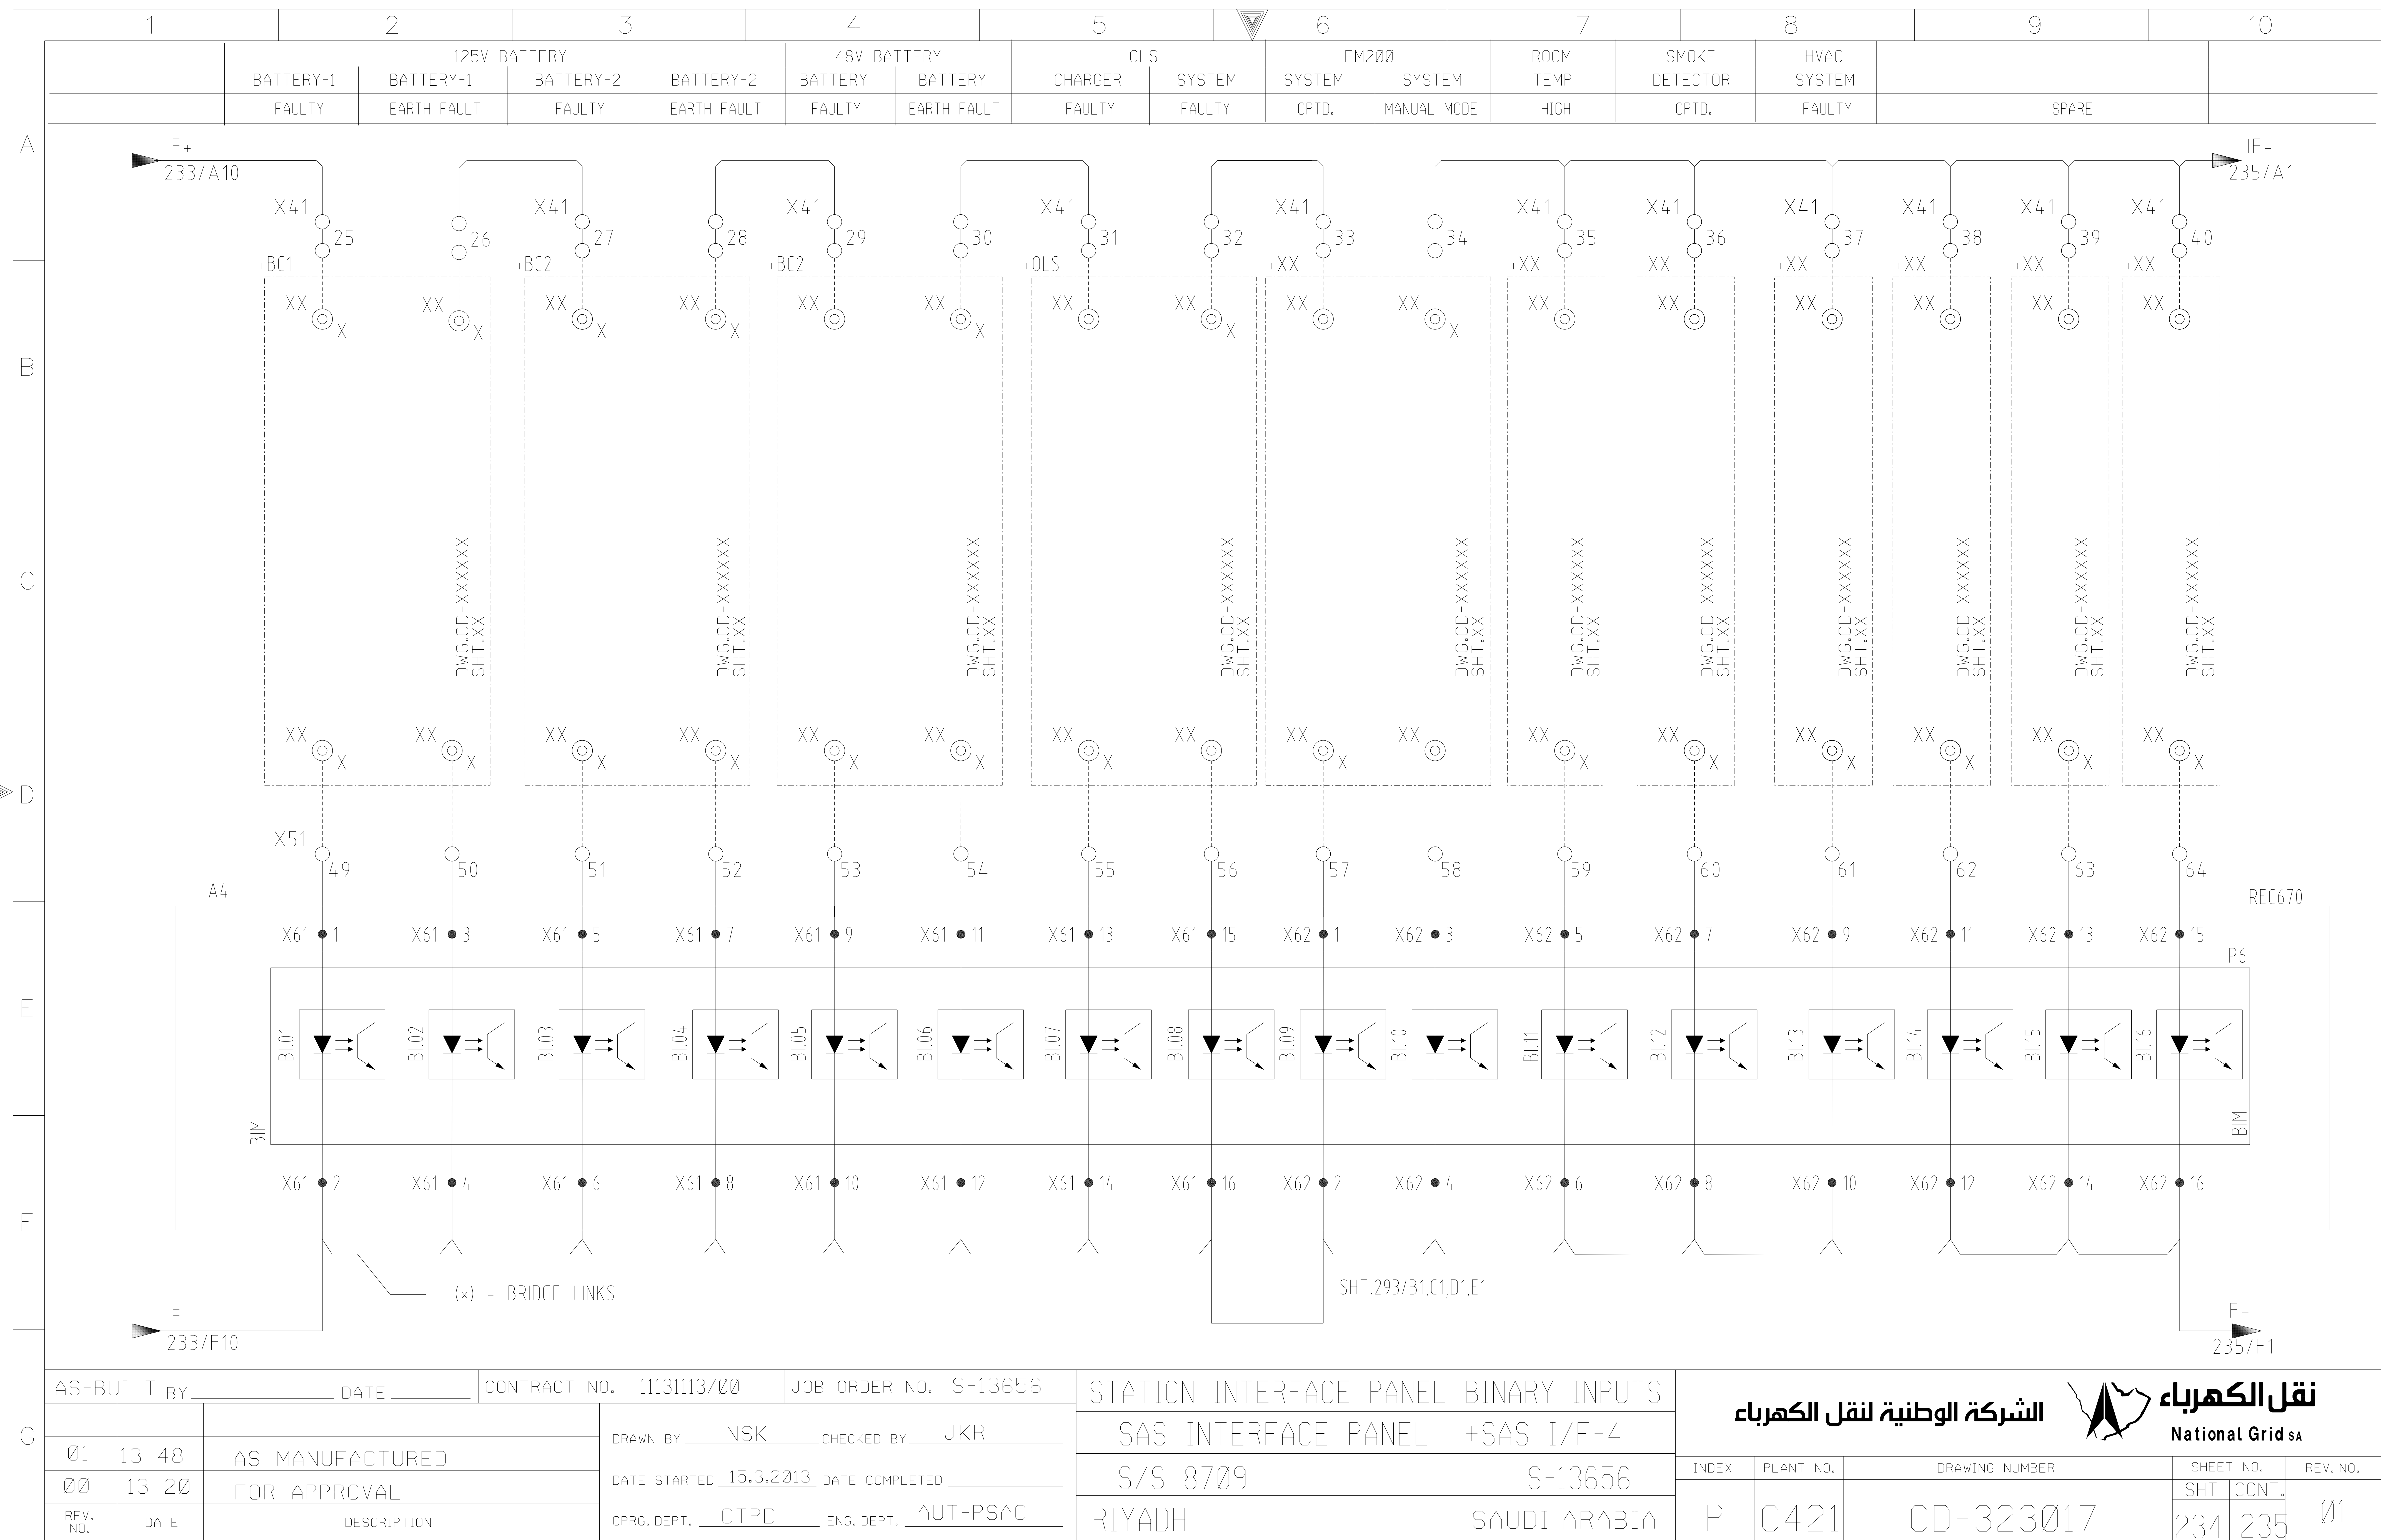

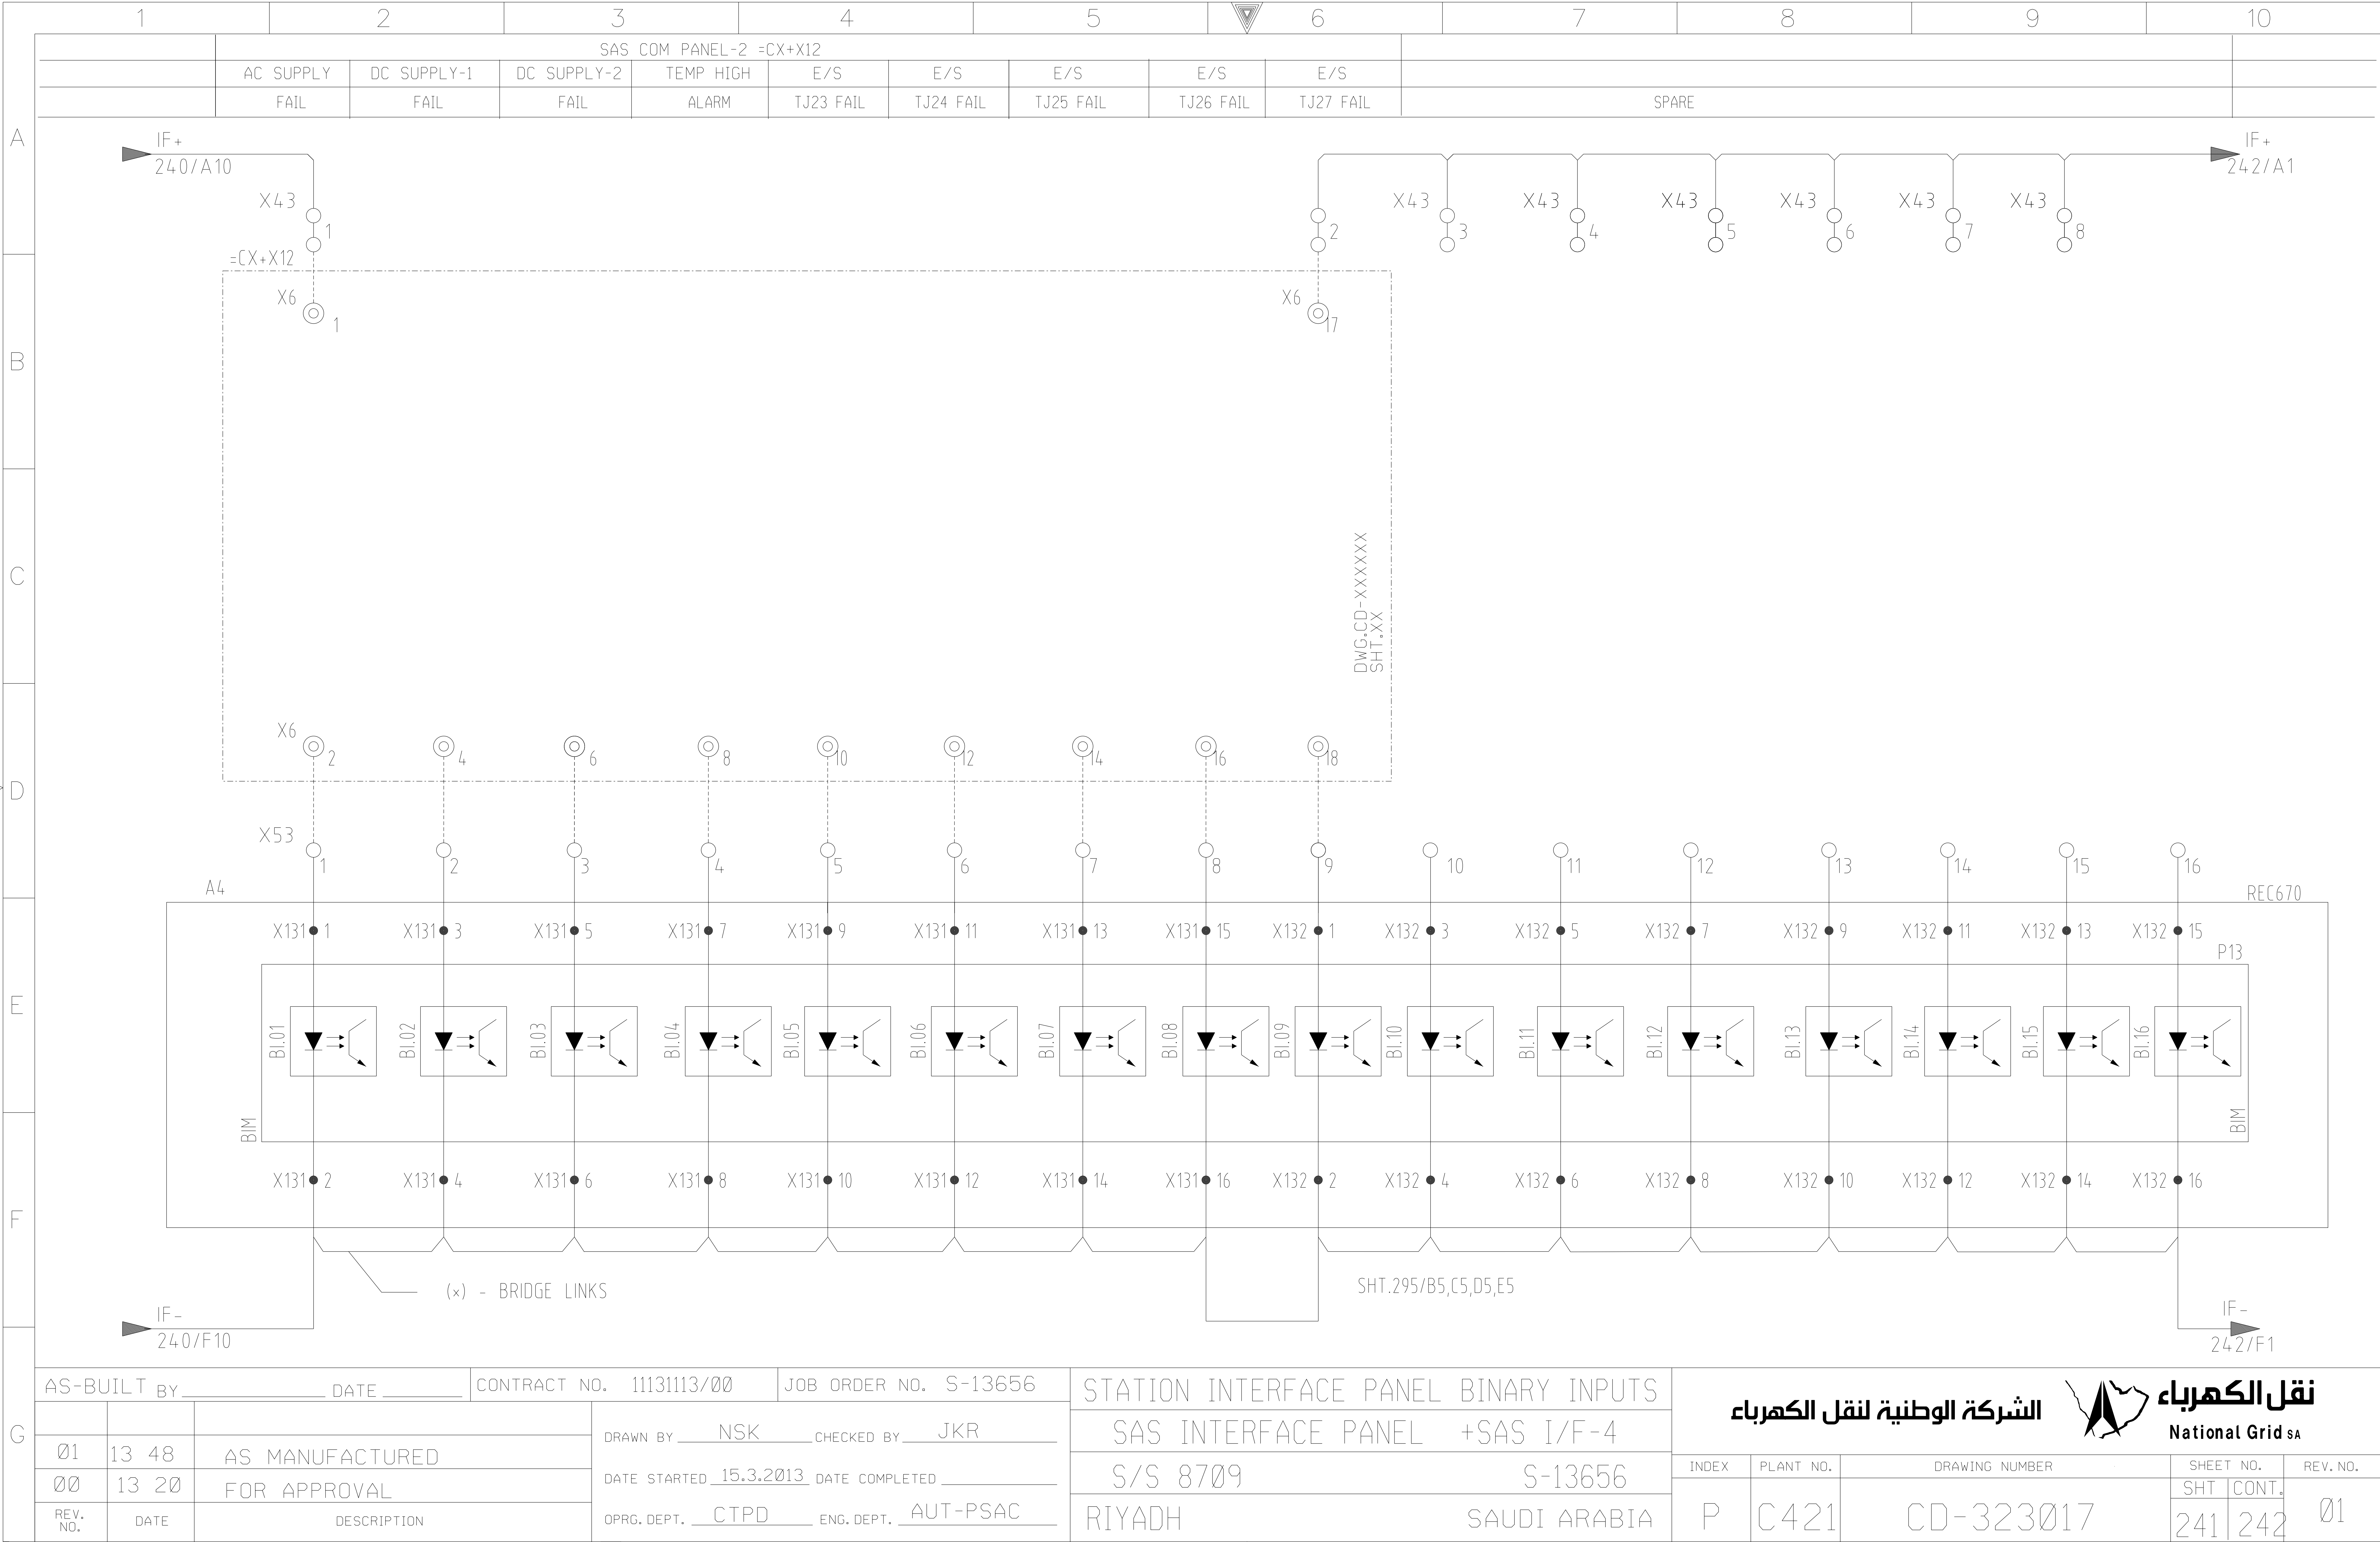

AS-BUILT BY _____ DATE _____

CONTRACT NO. 11131113/00

JOB ORDER NO. S-13656

Ø1

13 48

AS MANUFACTURED

Ø0

13 20

FOR APPROVAL

REV. NO.

DATE

DESCRIPTION

DRAWN BY _____ NSK _____ CHECKED BY _____ JKR

DATE STARTED 15.3.2013 DATE COMPLETED _____

OPRG. DEPT. _____ CTPD _____ ENG. DEPT. _____ AUT-PSAC

STATION INTERFACE PANEL BINARY INPUTS

SAS INTERFACE PANEL +SAS I/F-4

S/S 8709

S-13656

RIYADH

SAUDI ARABIA

الشركة الوطنية لنقل الكهرباء

نقل الكهرباء

National Grid sa

INDEX

PLANT NO.

DRAWING NUMBER

SHEET NO.

REV. NO.

P

C421


CD-323017


241


242

Ø1




THIS DRAWING AND THE INFORMATION CONTAINED HEREIN ARE THE SOLE PROPERTY OF National Grid SA NO REPRODUCTION IN FULL OR IN PART SHALL BE OBTAINED FROM THIS DOCUMENT WITHOUT THE WRITTEN CONSENT OF ITS OWNER.

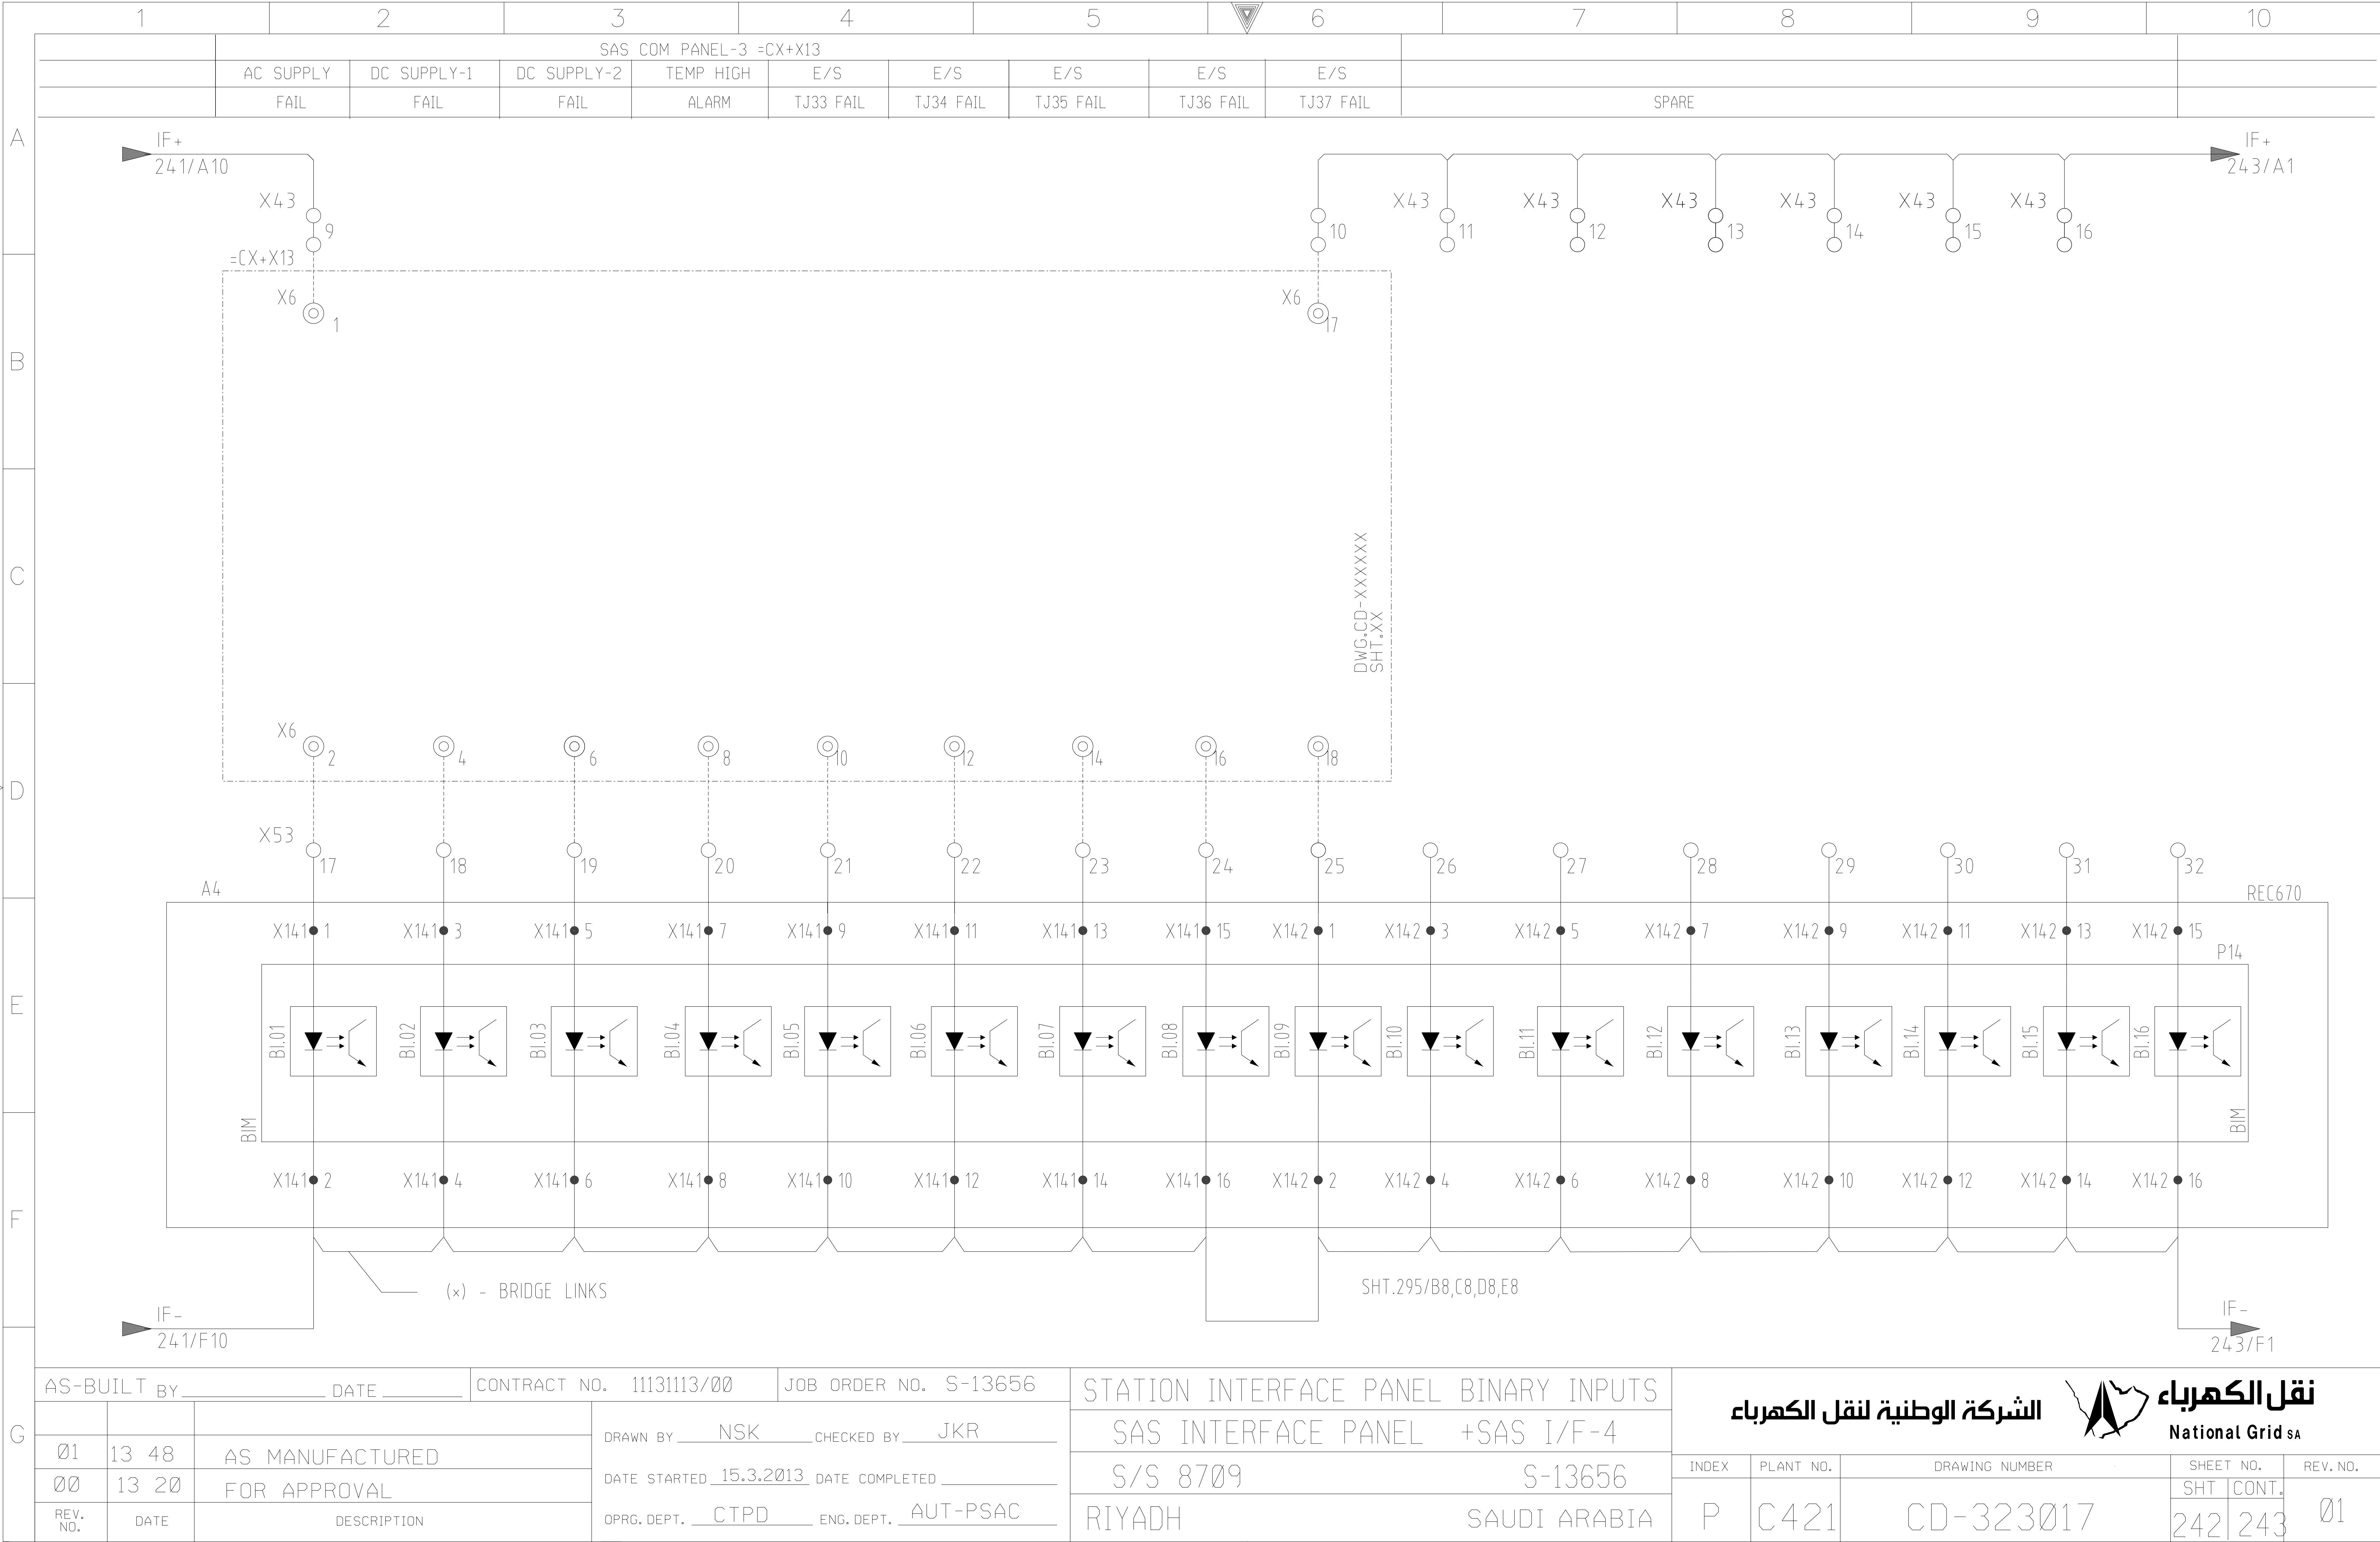


G	AS-BUILT BY _____		DATE _____		CONTRACT NO. 11131113/00		JOB ORDER NO. S-13656		STATION INTERFACE PANEL BINARY INPUTS		<div>الشركة الوطنية لنقل الكهرباء</div> <div>نقل الكهرباء</div> <div>National Grid sa</div>						
									SAS INTERFACE PANEL +SAS I/F-4		INDEX	PLANT NO.	DRAWING NUMBER		SHEET NO.		REV. NO.
	01	13 48	AS MANUFACTURED			DRAWN BY _____ NSK _____ CHECKED BY _____ JKR			S/S 8709 S-13656				SHT	CONT.			
	00	13 20	FOR APPROVAL			DATE STARTED 15.3.2013 DATE COMPLETED _____			RIYADH SAUDI ARABIA			P	C421	CD-323017		242	243
	REV. NO.	DATE	DESCRIPTION			OPRG. DEPT. _____ CTPD _____ ENG. DEPT. _____ AUT-PSAC											

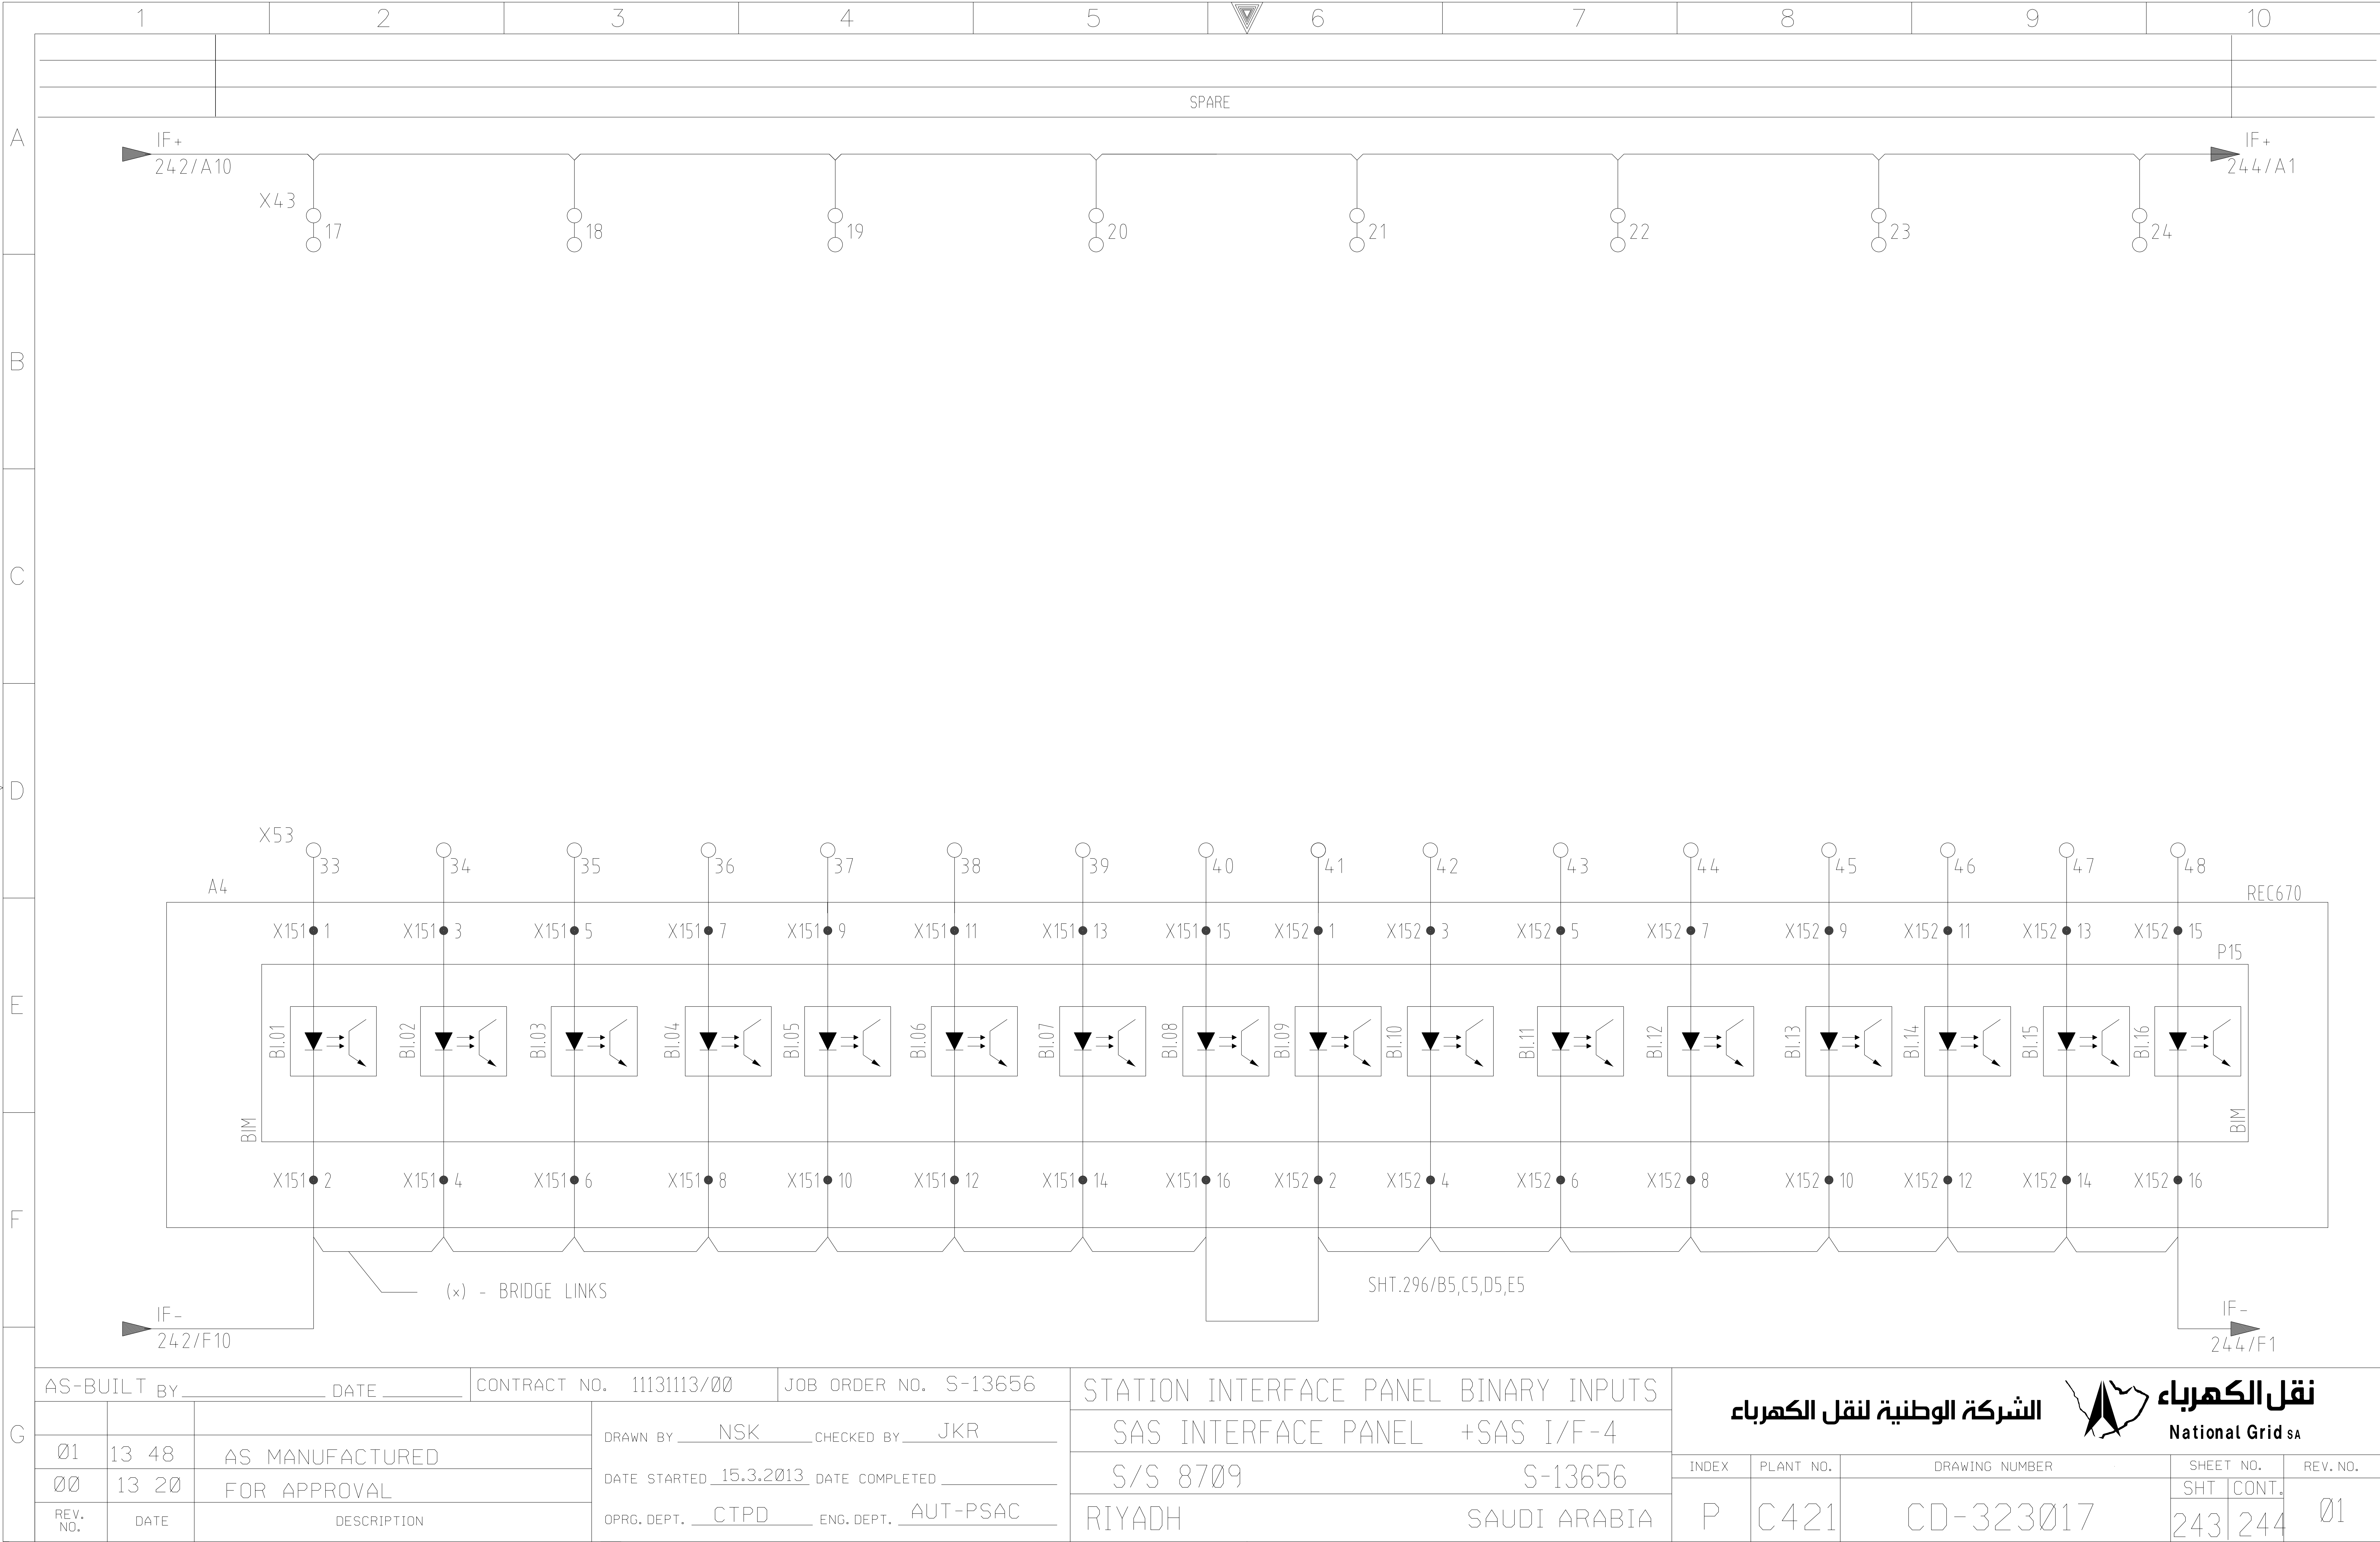


THIS DRAWING AND THE INFORMATION CONTAINED HEREIN ARE THE SOLE PROPERTY OF National Grid SA NO REPRODUCTION IN FULL OR IN PART SHALL BE OBTAINED FROM THIS DOCUMENT WITHOUT THE WRITTEN CONSENT OF ITS OWNER.

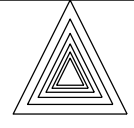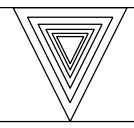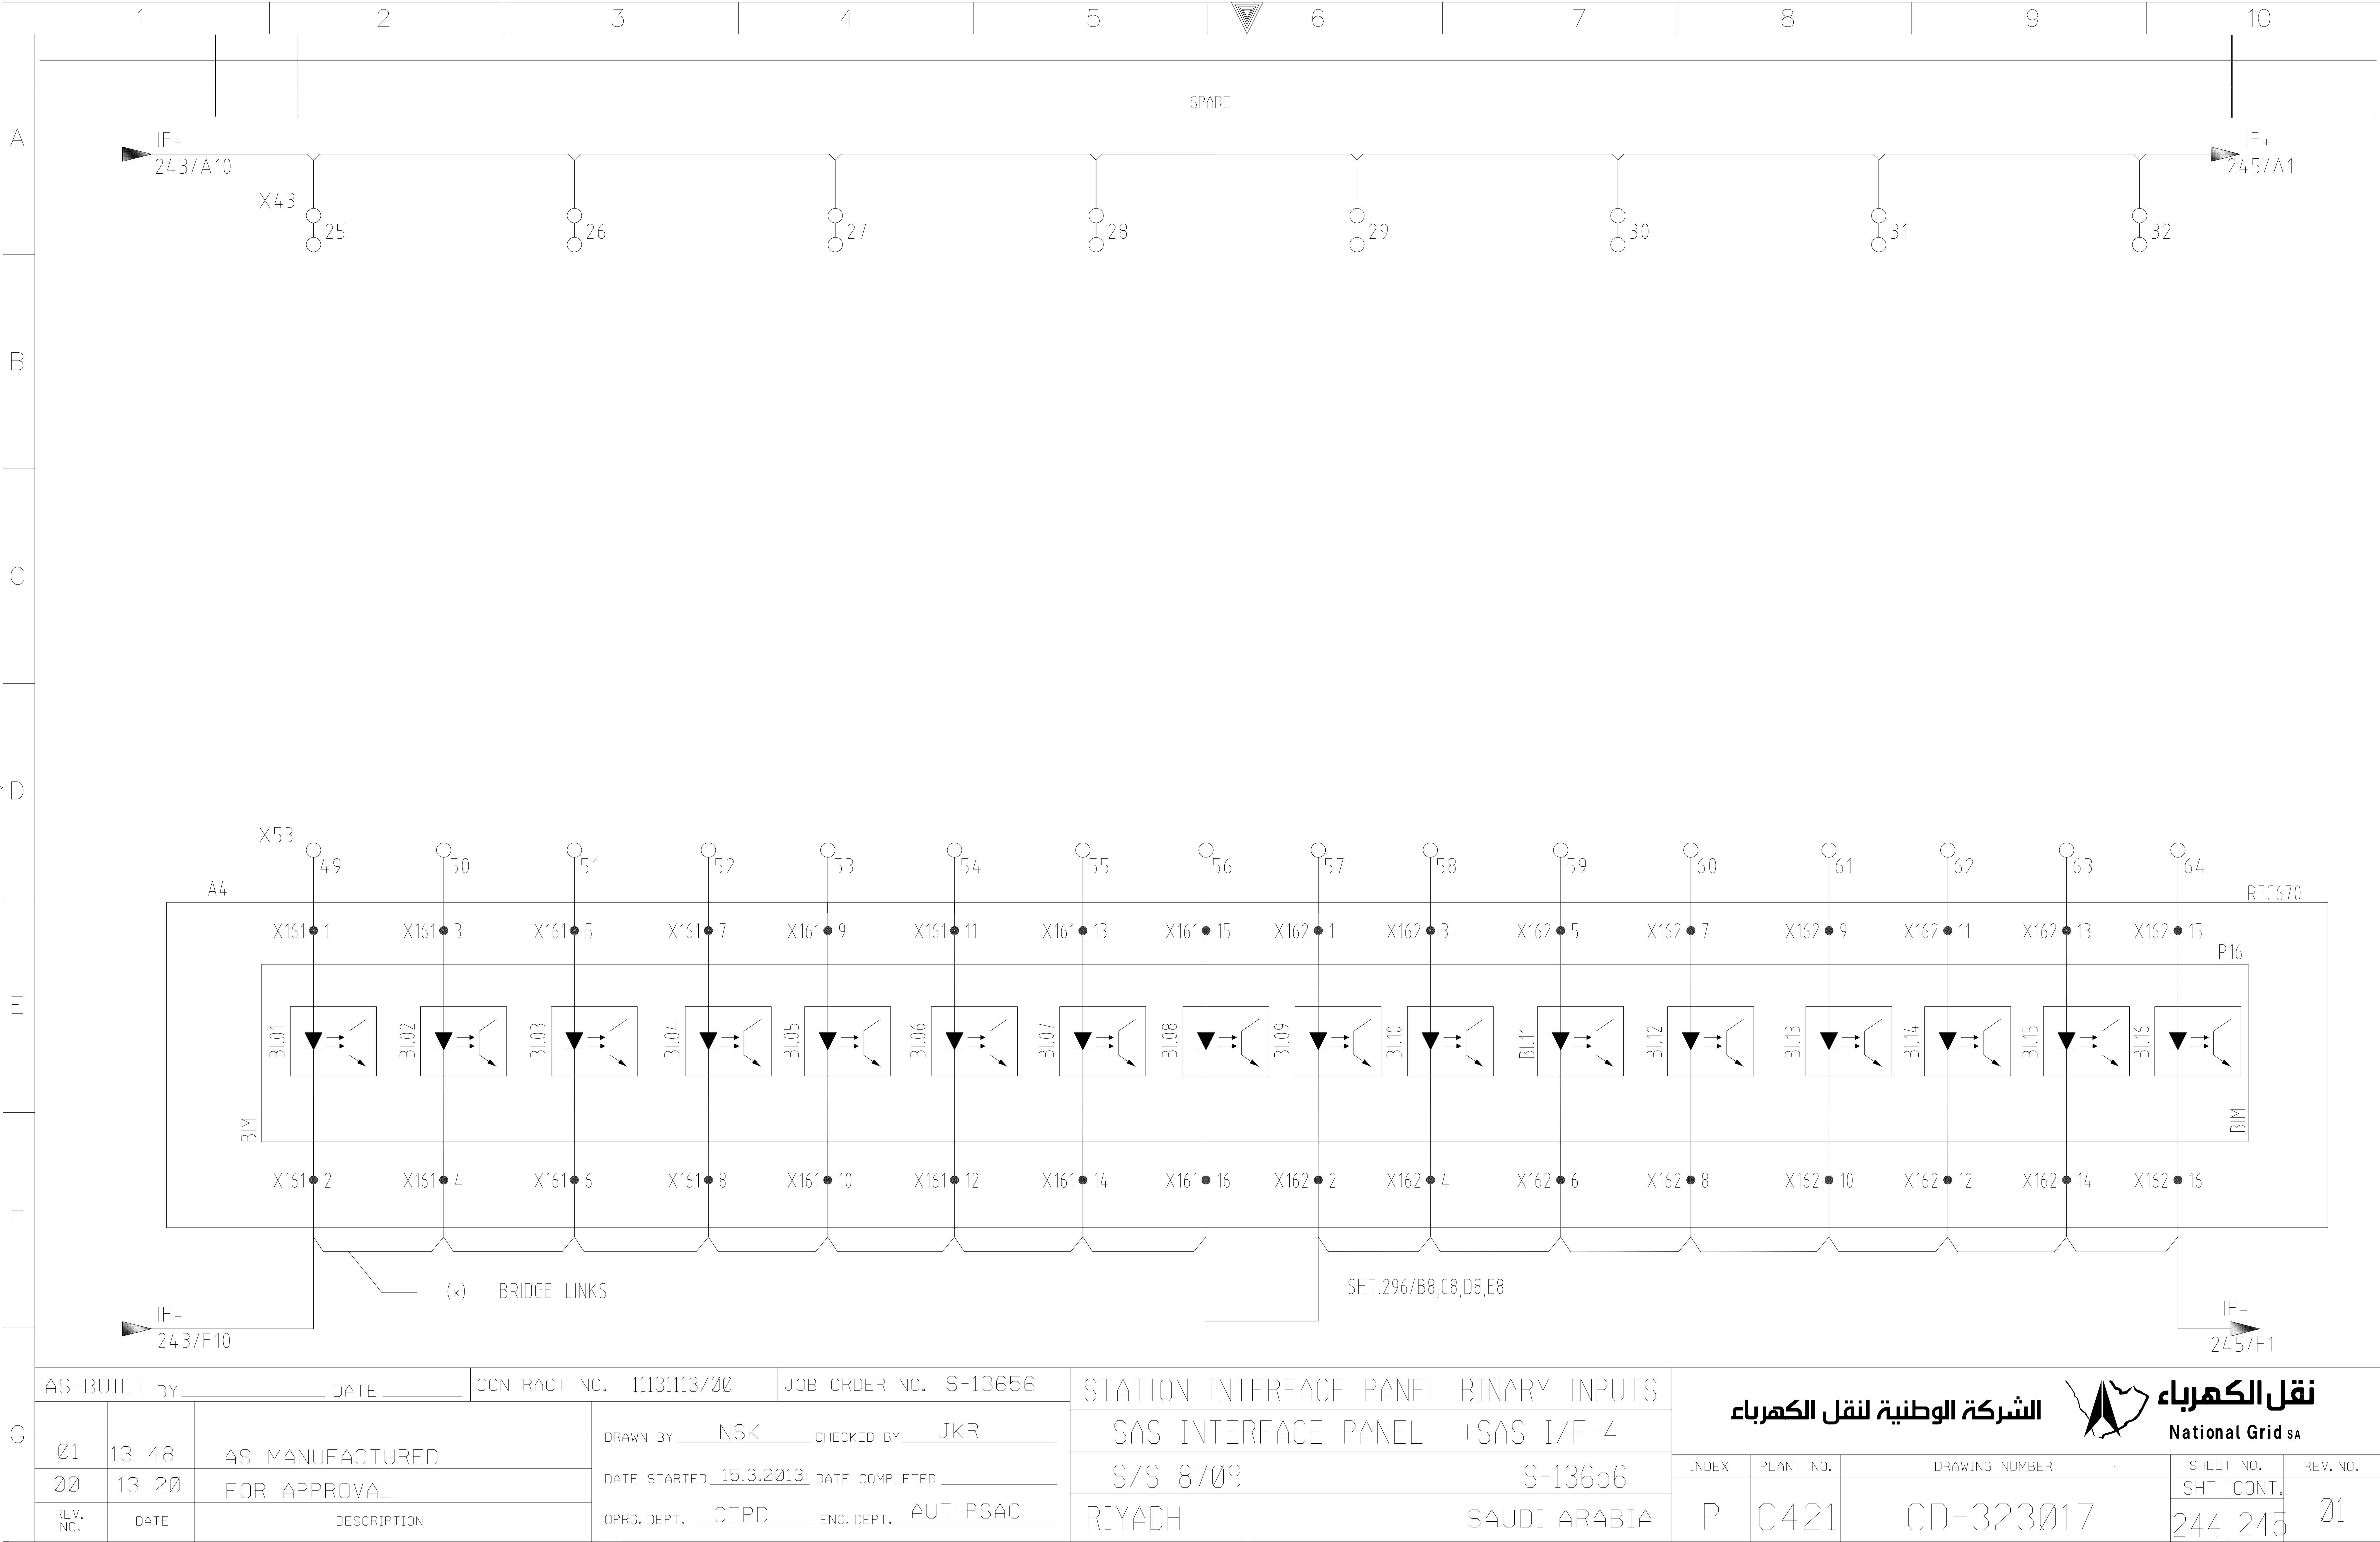


THIS DRAWING AND THE INFORMATION CONTAINED HEREIN ARE THE SOLE PROPERTY OF National Grid SA NO REPRODUCTION IN FULL OR IN PART SHALL BE OBTAINED FROM THIS DOCUMENT WITHOUT THE WRITTEN CONSENT OF ITS OWNER.

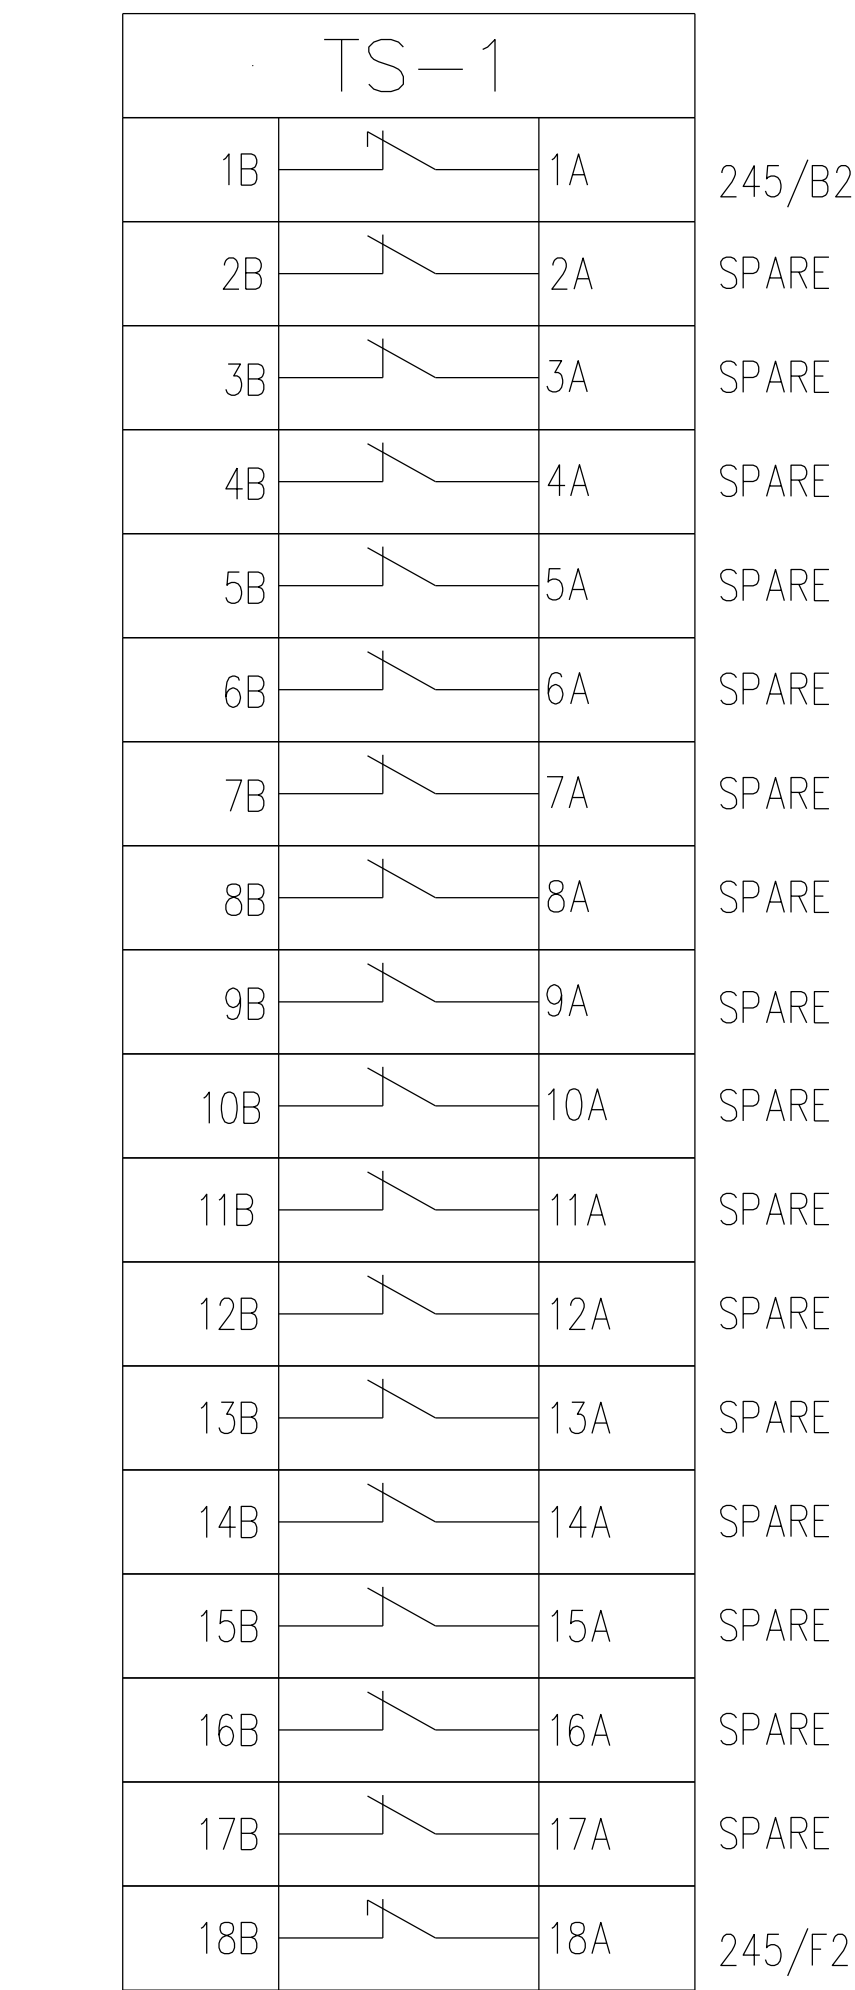

<p>74 IF</p>	<p>245/E7</p>
<p>SPARE</p>	<p>SPARE</p>
<p>290/D4</p>	<p>SPARE</p>
<p>SPARE</p>	

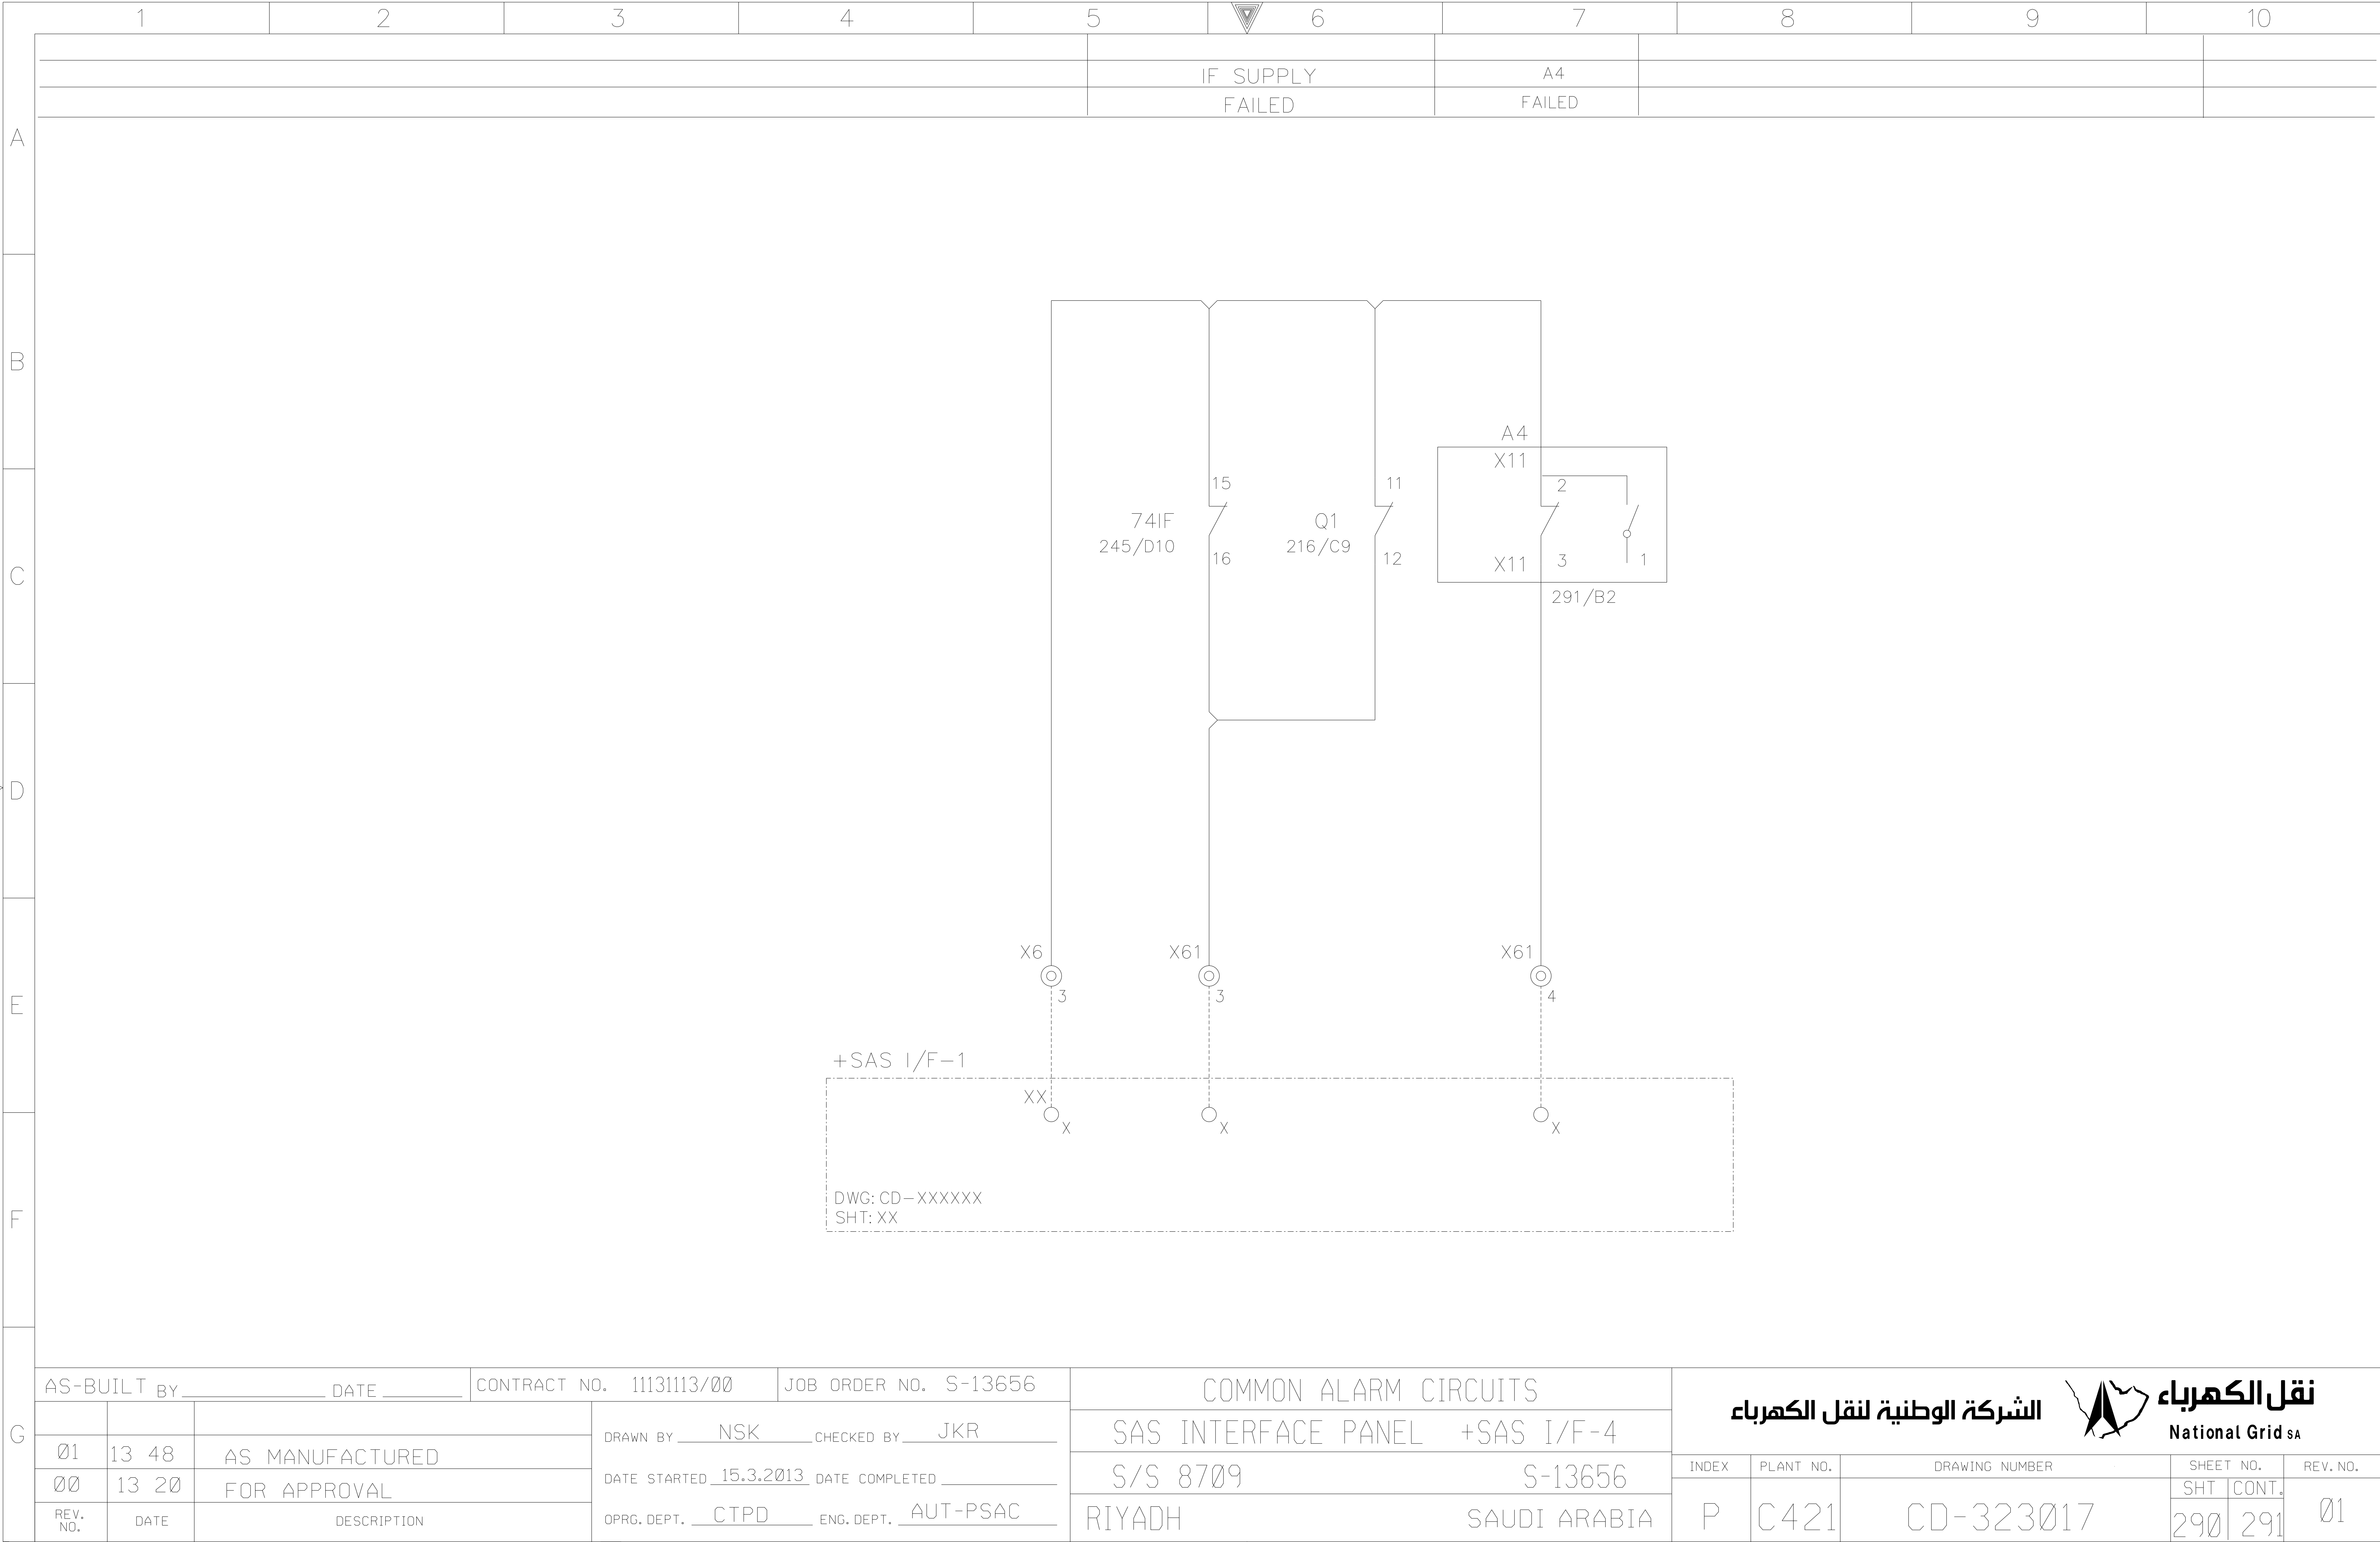

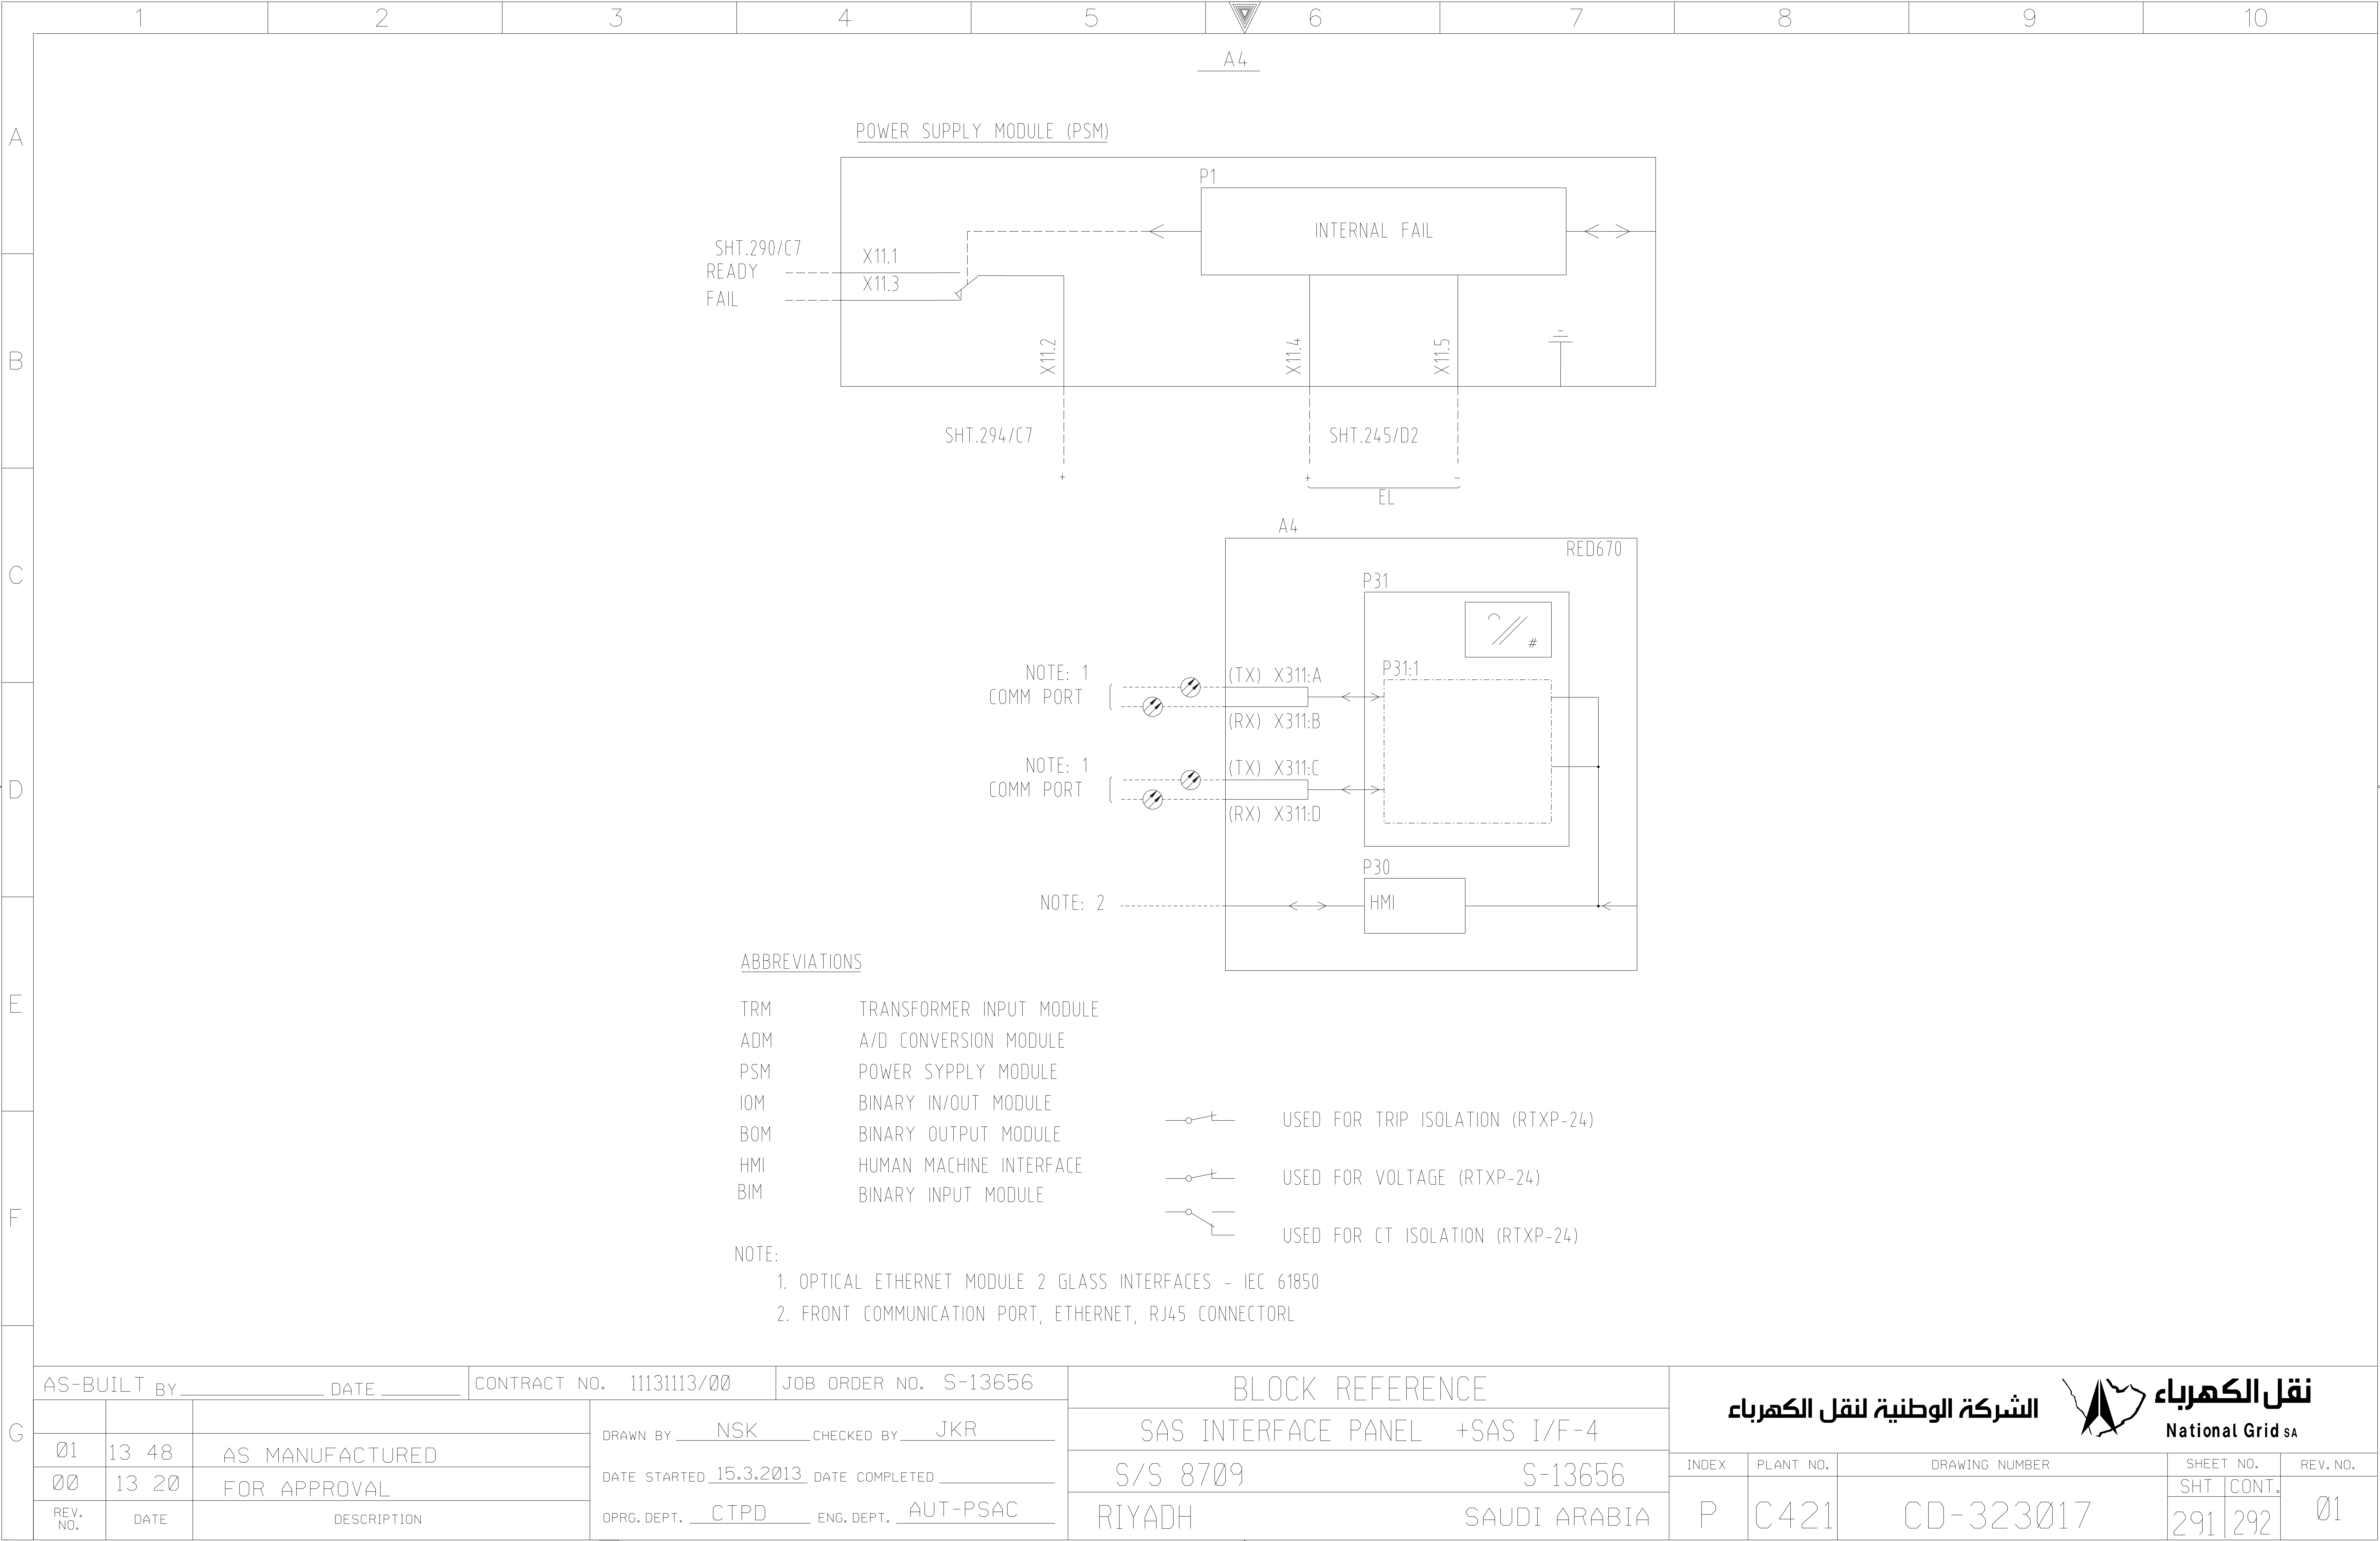

THIS DRAWING AND THE INFORMATION CONTAINED HEREIN ARE THE SOLE PROPERTY OF National Grid SA NO REPRODUCTION IN FULL OR IN PART SHALL BE OBTAINED FROM THIS DOCUMENT WITHOUT THE WRITTEN CONSENT OF ITS OWNER.

[illegible]

[illegible]

1

2

3

4

5

6

7

8

9

10

A

B

A4

BIM P9

REC670

LOCATION=P9

PLANT ADAPTED CONFIGURATION

SHT.237/D1 TO D10

+-----X91

1

BI.01

//

------2

3

BI.02

//

+-----4

5

BI.03

//

------6

7

BI.04

//

+-----8

9

BI.05

//

------10

11

BI.06

//

+-----12

13

BI.07

//

------14

15

BI.08

//

+-----16

X92

1

BI.09

//

------2

3

BI.10

//

+-----4

5

BI.11

//

------6

7

BI.12

//

+-----8

9

BI.13

//

------10

11

BI.14

//

+-----12

13

BI.15

//

------14

15

BI.16

//

+-----16

A4

BIM P10

REC670

LOCATION=P10

PLANT ADAPTED CONFIGURATION

SHT.238/D1 TO D10

+-----X101

1

BI.01

//

------2

3

BI.02

//

+-----4

5

BI.03

//

------6

7

BI.04

//

+-----8

9

BI.05

//

------10

11

BI.06

//

+-----12

13

BI.07

//

------14

15

BI.08

//

+-----16

X102

1

BI.09

//

------2

3

BI.10

//

+-----4

5

BI.11

//

------6

7

BI.12

//

+-----8

9

BI.13

//

------10

11

BI.14

//

+-----12

13

BI.15

//

------14

15

BI.16

//

+-----16

A4

BIM P11

REC670

LOCATION=P11

PLANT ADAPTED CONFIGURATION

SHT.239/D1 TO D10

+-----X111

1

BI.01

//

------2

3

BI.02

//

+-----4

5

BI.03

//

------6

7

BI.04

//

+-----8

9

BI.05

//

------10

11

BI.06

//

+-----12

13

BI.07

//

------14

15

BI.08

//

+-----16

X112

1

BI.09

//

------2

3

BI.10

//

+-----4

5

BI.11

//

------6

7

BI.12

//

+-----8

9

BI.13

//

------10

11

BI.14

//

+-----12

13

BI.15

//

------14

15

BI.16

//

+-----16

AS-BUILT BY_____DATE _____

CONTRACT NO. 11131113/00

JOB ORDER NO. S-13656

01

13 48

AS MANUFACTURED

00

13 20

FOR APPROVAL

REV. NO.

DATE

DESCRIPTION

DRAWN BY _____NSK_____CHECKED BY _____JKR_____

DATE STARTED 15.3.2013 DATE COMPLETED _____

OPRG. DEPT. _____CTPD_____ENG. DEPT. _____AUT-PSAC_____

BLOCK REFERENCE

SAS INTERFACE PANEL +SAS I/F-4

S/S 8709S-13656

RIYADHSAUDI ARABIA

الشركة الوطنية لنقل الكهرباء

نقل الكهرباء

National Grid sa

INDEX

PLANT NO.

DRAWING NUMBER

SHEET NO.

SHT

CONT.

REV. NO.

P

C421

CD-323017

294

295

01



DMS

VECTOR

NG/D2-D (2012/01)

NGD200

THIS DRAWING AND THE INFORMATION CONTAINED HEREIN ARE THE SOLE PROPERTY OF National Grid SA NO REPRODUCTION IN FULL OR IN PART SHALL BE OBTAINED FROM THIS DOCUMENT WITHOUT THE WRITTEN CONSENT OF ITS OWNER.

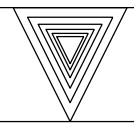	1	2	3	4	5		6	7	8	9	10			
A														
B														
C														
D														
E														
F														
G	AS-BUILT BY _____ DATE _____			CONTRACT NO. 11131113/00		JOB ORDER NO. S-13656		BLOCK REFERENCE		<div>الشركة الوطنية لنقل الكهرباء</div> <div> نقل الكهرباء National Grid sa</div>				
				DRAWN BY <u>NSK</u> CHECKED BY <u>JKR</u>		SAS INTERFACE PANEL +SAS I/F-4		S/S 8709						
	01 13 48 AS MANUFACTURED			DATE STARTED <u>15.3.2013</u> DATE COMPLETED _____		S-13656		S-13656						
	00 13 20 FOR APPROVAL			OPRG. DEPT. <u>CTPD</u> ENG. DEPT. <u>AUT-PSAC</u>		RIYADH		SAUDI ARABIA						
		REV. NO.	DATE	DESCRIPTION			OPRG. DEPT. <u>CTPD</u> ENG. DEPT. <u>AUT-PSAC</u>		INDEX	PLANT NO.	DRAWING NUMBER	SHEET NO.		REV. NO.
									P	C421	CD-323017	SHT	CONT.	01
												296	301	

A4

BIM P15

REC670

LOCATION=P15

PLANT ADAPTED CONFIGURATION

X151

1 BI.01 //

2 BI.02 //

3 BI.03 //

4 BI.04 //

5 BI.05 //

6 BI.06 //

7 BI.07 //

8 BI.08 //

9 BI.09 //

10 BI.10 //

11 BI.11 //

12 BI.12 //

13 BI.13 //

14 BI.14 //

15 BI.15 //

16 BI.16 //

SHT.243/D1 TO D10

A4

BIM P16

REC670

LOCATION=P16

PLANT ADAPTED CONFIGURATION

X161

1 BI.01 //

2 BI.02 //

3 BI.03 //

4 BI.04 //

5 BI.05 //

6 BI.06 //

7 BI.07 //

8 BI.08 //

9 BI.09 //

10 BI.10 //

11 BI.11 //

12 BI.12 //

13 BI.13 //

14 BI.14 //

15 BI.15 //

16 BI.16 //

SHT.244/D1 TO D10

A4

BIM P15

REC670

LOCATION=P15

PLANT ADAPTED CONFIGURATION

X152

1 BI.09 //

2 BI.10 //

3 BI.11 //

4 BI.12 //

5 BI.13 //

6 BI.14 //

7 BI.15 //

8 BI.16 //

9 BI.17 //

10 BI.18 //

11 BI.19 //

12 BI.20 //

13 BI.21 //

14 BI.22 //

15 BI.23 //

16 BI.24 //

SHT.245/D1 TO D10

A4

BIM P16

REC670

LOCATION=P16

PLANT ADAPTED CONFIGURATION

X162

1 BI.09 //

2 BI.10 //

3 BI.11 //

4 BI.12 //

5 BI.13 //

6 BI.14 //

7 BI.15 //

8 BI.16 //

9 BI.17 //

10 BI.18 //

11 BI.19 //

12 BI.20 //

13 BI.21 //

14 BI.22 //

15 BI.23 //

16 BI.24 //

SHT.246/D1 TO D10



NG/D2-D (2012/01)

DMS

VECTOR

NGD200

THIS DRAWING AND THE INFORMATION CONTAINED HEREIN ARE THE SOLE PROPERTY OF National Grid SA NO REPRODUCTION IN FULL OR IN PART SHALL BE OBTAINED FROM THIS DOCUMENT WITHOUT THE WRITTEN CONSENT OF ITS OWNER.

	1	2	3	4	5	6	7	8	9	10				
A														
B	INTERNAL REFERENCE	X3 AC CKT.	INTERNAL REFERENCE	X51 CONTROL & PROTN.	INTERNAL REFERENCE	X51 CONTROL & PROTN.	INTERNAL REFERENCE	X41 DC CKTS.	INTERNAL REFERENCE	X52 CONTROL & PROTN.	INTERNAL REFERENCE	X52 CONTROL & PROTN.		
	211/A3	1	231/D1	1	234/D3	51	231/A2	1	236/D1	1	239/D3	51		
	211/B3	2	231/D2	2	234/D3	52	231/A8	2	236/D2	2	239/D3	52		
	211/A3	3	231/D3	3	234/D4	53	231/A8	3	236/D3	3	239/D4	53		
	211/B3	4	231/D3	4	234/D4	54	231/A8	4	236/D3	4	239/D4	54		
	211/B3	5	231/D4	5	234/D5	55	231/A9	5	236/D4	5	239/D5	55		
	211/C3	6	231/D4	6	234/D5	56	231/A9	6	236/D4	6	239/D5	56		
	211/B3	7	231/D5	7	234/D6	57	231/A9	7	236/D5	7	239/D6	57		
	211/C3	8	231/D5	8	234/D6	58	231/A9	8	236/D5	8	239/D6	58		
	SPARE	9	231/D6	9	234/D7	59	232/A2	9	236/D6	9	239/D7	59		
SPARE	10	231/D6	10	234/D8	60	232/A8	10	236/D6	10	239/D8	60			
C			231/D7	11	234/D8	61	232/A8	11	236/D7	11	239/D8	61		
			231/D8	12	234/D9	62	232/A8	12	236/D8	12	239/D9	62		
			231/D8	13	234/D9	63	232/A9	13	236/D8	13	239/D9	63		
			231/D9	14	234/D10	64	232/A9	14	236/D9	14	239/D10	64		
			231/D9	15	235/D2	65	232/A9	15	236/D9	15	240/D2	65		
			231/D10	16	235/D2	66	232/A9	16	236/D10	16	240/D2	66		
			232/D2	17	235/D3	67	233/A2	17	237/D2	17	240/D3	67		
			232/D2	18	235/D3	68	233/A6	18	237/D2	18	240/D3	68		
			232/D3	19	235/D4	69	233/A7	19	237/D3	19	240/D4	69		
			232/D3	20	235/D4	70	233/A7	20	237/D3	20	240/D4	70		
D			232/D4	21	235/D5	71	233/A8	21	237/D4	21	240/D5	71		
			232/D4	22	235/D5	72	233/A8	22	237/D4	22	240/D5	72		
			232/D5	23	235/D6	73	233/A8	23	237/D5	23	240/D6	73		
			232/D5	24	235/D6	74	233/A8	24	237/D5	24	240/D6	74		
			232/D6	25	235/D7	75	234/A2	25	237/D6	25	240/D7	75		
			232/D6	26	235/D8	76	234/A6	26	237/D6	26	240/D8	76		
			232/D7	27	235/D8	77	234/A7	27	237/D7	27	240/D9	77		
			232/D8	28	235/D9	78	234/A7	28	237/D8	28	240/D9	78		
			232/D8	29	235/D9	79	234/A8	29	237/D8	29	240/D9	79		
			232/D9	30	235/D10	80	234/A8	30	237/D9	30	240/D10	80		
E			232/D9	31	SPARE	81	234/A8	31	237/D9	31	SPARE	81		
			232/D10	32	SPARE	82	234/A8	32	237/D10	32	SPARE	82		
			233/D2	33	SPARE	83	235/A2	33	238/D2	33	SPARE	83		
			233/D2	34	SPARE	84	235/A6	34	238/D2	34	SPARE	84		
			233/D3	35	SPARE	85	235/A7	35	238/D3	35	SPARE	85		
			233/D3	36	SPARE	86	235/A7	36	238/D3	36	SPARE	86		
			233/D4	37	SPARE	87	235/A8	37	238/D4	37	SPARE	87		
			233/D4	38	SPARE	88	235/A8	38	238/D4	38	SPARE	88		
			233/D5	39	SPARE	89	235/A8	39	238/D5	39	SPARE	89		
			233/D5	40	SPARE	90	235/A8	40	238/D5	40	SPARE	89		
F			233/D6	41			SPARE	41	238/D6	41				
			233/D6	42			SPARE	42	238/D6	42				
			233/D7	43			SPARE	43	238/D7	43				
			233/D8	44			SPARE	44	238/D8	44				
			233/D8	45			SPARE	45	238/D8	45				
			233/D9	46			SPARE	46	238/D9	46				
			233/D9	47			SPARE	47	238/D9	47				
			233/D10	48			SPARE	48	238/D10	48				
			234/D2	49			SPARE	49	239/D2	49				
			234/D2	50			SPARE	50	239/D2	50				
G	AS-BUILT BY _____ DATE _____		CONTRACT NO. 11131113/00		JOB ORDER NO. S-13656		TERMINAL BLOCK REFERENCE		<div>الشركة الوطنية لنقل الكهرباء</div> <div>نقل الكهرباء</div> <div>National Grid sa</div>					
	01	13 48	AS MANUFACTURED		DRAWN BY _____ NSK _____ CHECKED BY _____ JKR		SAS INTERFACE PANEL +SAS I/F-4		INDEX	PLANT NO.	DRAWING NUMBER	SHEET NO.		REV. NO.
	00	13 20	FOR APPROVAL		DATE STARTED 15.3.2013 DATE COMPLETED _____		S/S 8709 S-13656		P	C421	CD-323017	SHT	CONT.	01
	REV. NO.	DATE	DESCRIPTION		OPRG. DEPT. _____ CTPD _____ ENG. DEPT. _____ AUT-PSAC _____		RIYADH SAUDI ARABIA					301	302	

THIS DRAWING AND THE INFORMATION CONTAINED HEREIN ARE THE SOLE PROPERTY OF National Grid sa NO REPRODUCTION IN FULL OR IN PART SHALL BE OBTAINED FROM THIS DOCUMENT WITHOUT THE WRITTEN CONSENT OF ITS OWNER.

1

2

3

4

5

6

7

8

9

10

INTERNAL
REFERENCE

236/A2

236/A8

236/A8

236/A8

236/A9

236/A9

236/A9

236/A9

237/A2

237/A8

237/A8

237/A8

237/A9

237/A9

237/A9

237/A9

238/A2

238/A6

238/A7

238/A7

238/A8

238/A8

238/A8

238/A8

239/A2

239/A6

239/A7

239/A7

239/A8

239/A8

239/A8

240/A2

240/A6

240/A7

240/A7

240/A8

240/A8

240/A8

SPARE

SPARE

SPARE

SPARE

SPARE

SPARE

SPARE

SPARE

SPARE

SPARE

X42
DC CKTS.

1

1

2

2

3

3

4

4

5

5

6

6

7

7

8

8

9

9

10

10

11

11

12

12

13

13

14

14

15

15

16

16

17

17

18

18

19

19

20

20

21

21

22

22

23

23

24

24

25

25

26

26

27

27

28

28

29

29

30

30

31

31

32

32

33

33

34

34

35

35

36

36

37

37

38

38

39

39

40

40

41

41

42

42

43

43

44

44

45

45

46

46

47

47

48

48

49

49

50

50

INTERNAL
REFERENCE

241/D1

241/D2

241/D3

241/D3

241/D4

241/D4

241/D5

241/D5

241/D6

241/D6

241/D7

241/D8

241/D8

241/D9

241/D9

241/D10

242/D2

242/D2

242/D3

242/D3

242/D4

242/D4

242/D5

242/D6

242/D6

242/D7

242/D8

242/D9

242/D9

242/D10

243/D2

243/D2

243/D2

243/D3

243/D3

243/D4

243/D4

243/D5

243/D5

243/D6

243/D6

243/D7

243/D8

243/D8

243/D9

243/D10

244/D2

244/D2

X53
CONTROL & PROTN.

1

1

2

2

3

3

4

4

5

5

6

6

7

7

8

8

9

9

10

10

11

11

12

12

13

13

14

14

15

15

16

16

17

17

18

18

19

19

20

20

21

21

22

22

23

23

24

24

25

25

26

26

27

27

28

28

29

29

30

30

31

31

32

32

33

33

34

34

35

35

36

36

37

37

38

38

39

</